AE 35129A

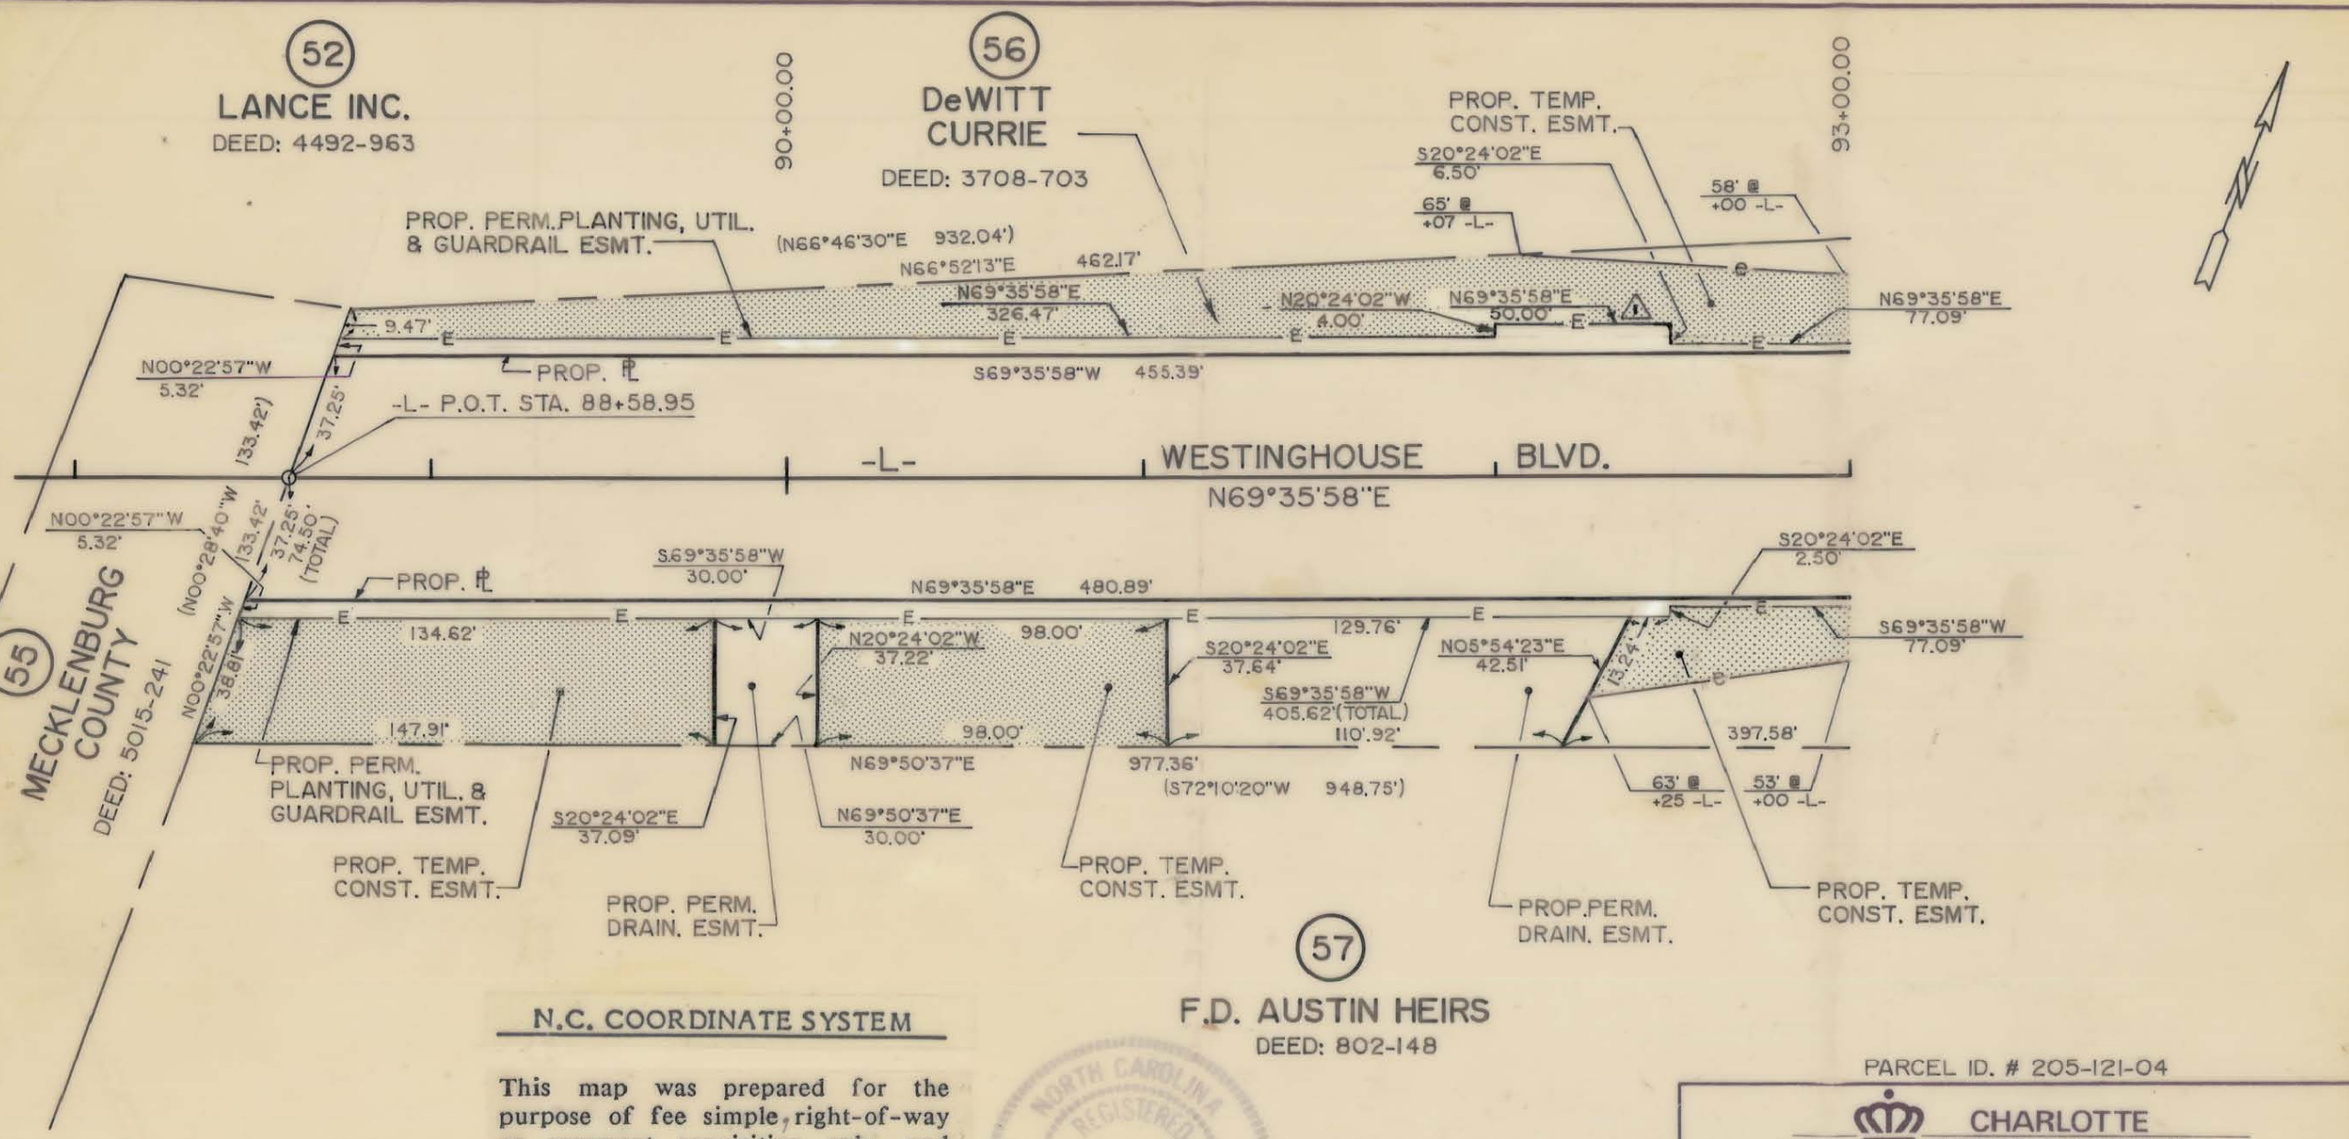

N.C. COORDINATE SYSTEM

This map was prepared for the purpose of fee simple, right-of-way or easement acquisition only, and is not intended to be a boundary survey of the property shown.

This plat was prepared under my supervision Kellum B. Bernard

N.C. Reg. Surveyor No. L-3083

NOTE: Property corners shown circled were located by actual survey. Bearings and distances shown in parenthesis are based on deed information. Bearings are based on

NORTH CAROLINA REGISTERED SEAL L-3083 LAND SURVEYOR KELLUM B. BERNARD

PROP. TEMP. CONST. ESMT.

PARCEL ID. # 205-121-04

CHARLOTTE
ENGINEERING DEPARTMENT

REVISIONS	WESTINGHOUSE BLVD.	JOB NO
1. ADDITION OF EASEMENT FOR GUARD-RAIL. 7/22/91 AH.		FILE NO
DRAWN BY LIS	PROPERTY OF DeWITT CURRIE	SHEET 56B/3
CHECKED BY KBB		OF
SURVEY SUPVR.	DATE JULY 12, 1988 SCALE 1" = 50'	

205-112-19