AE 35129A

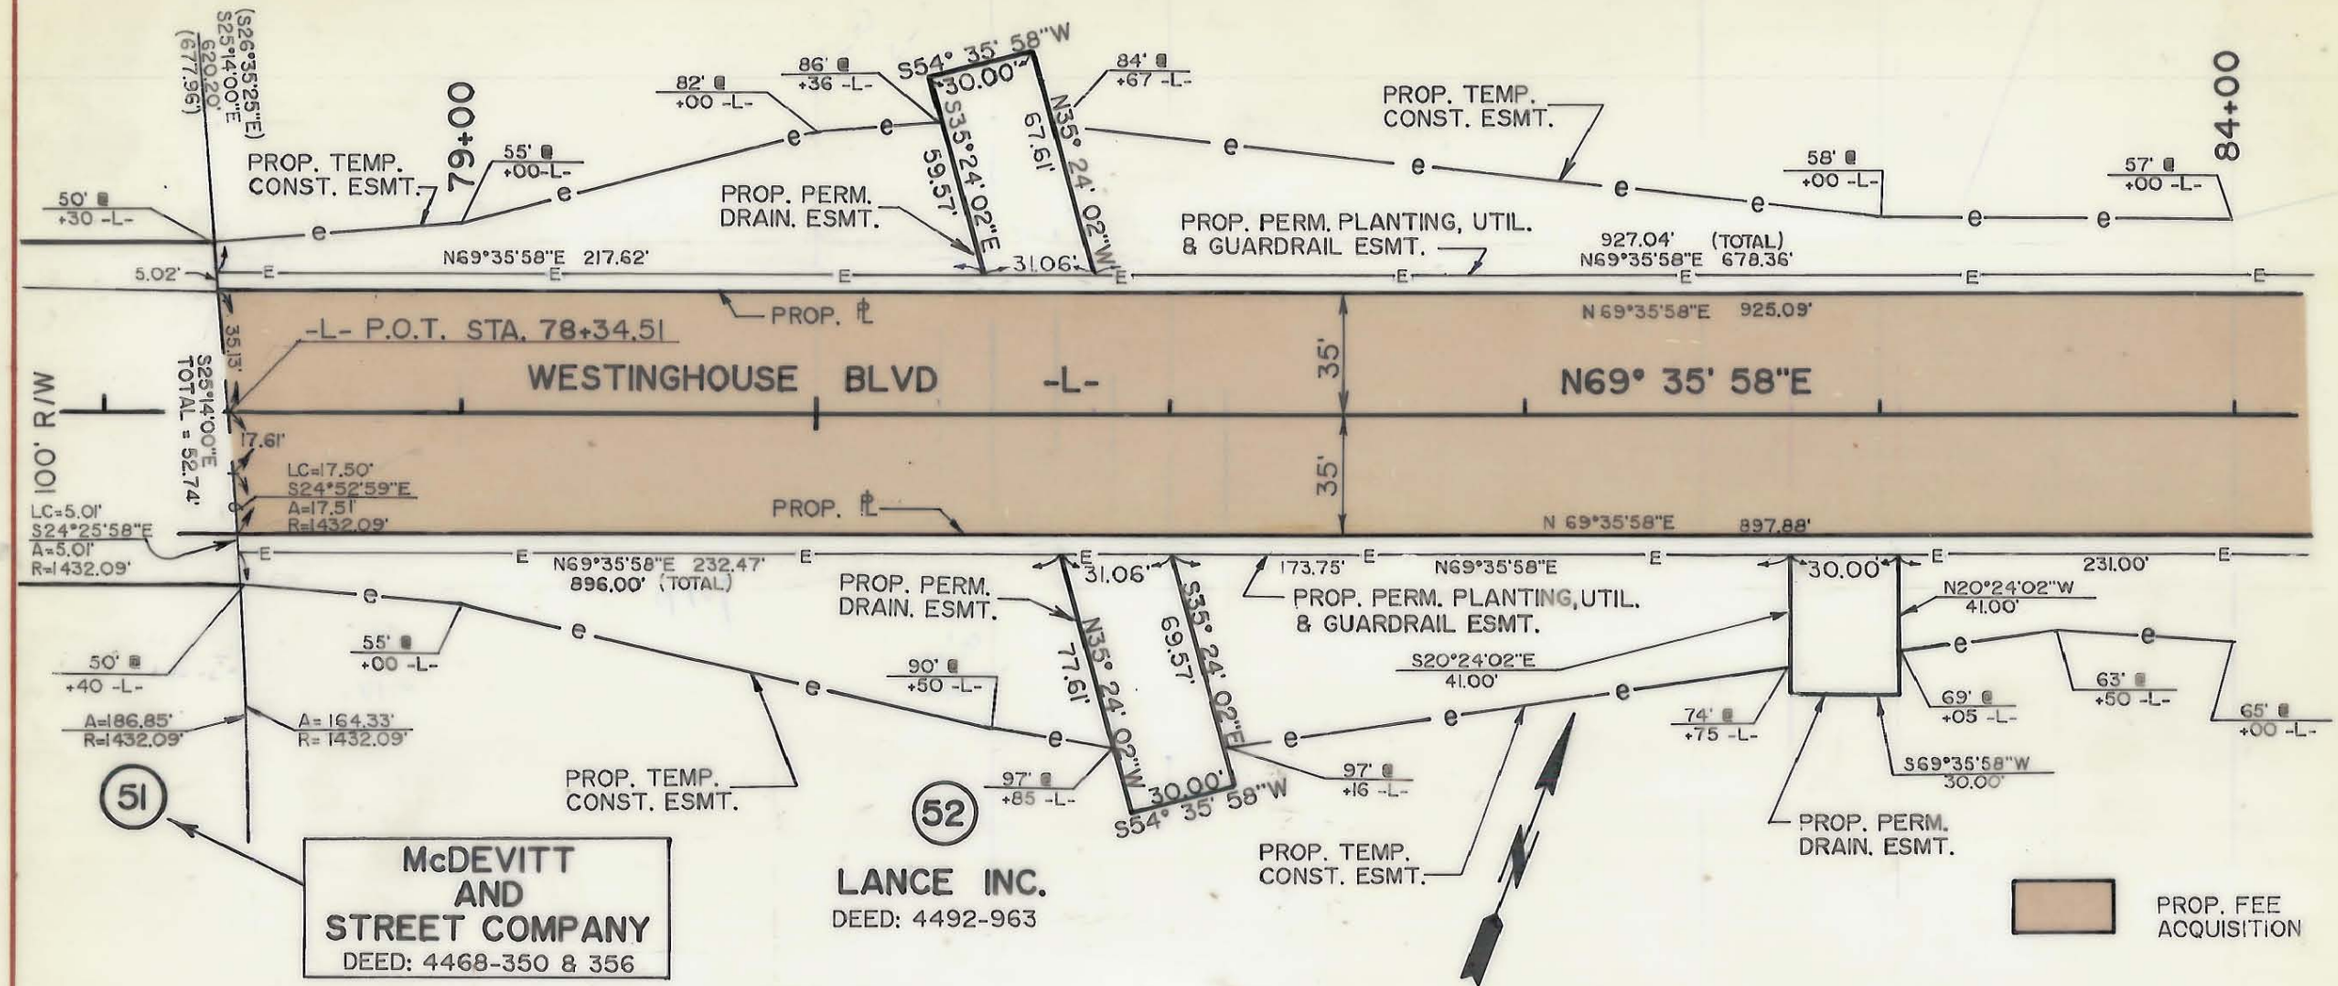

McDEVITT AND STREET COMPANY
DEED: 4468-350 & 356

LANCE INC.
DEED: 4492-963

NOTE: Property corners shown circled were located by actual survey. Bearings and distances shown in parenthesis are based on deed information. Bearings are based on

N.C. COORDINATE SYSTEM

This map was prepared for the purpose of fee simple, right-of-way or easement acquisition only, and is not intended to be a boundary survey of the property shown.

This plat was prepared under my supervision Kellum B. Bernard

N.C. Reg. Surveyor No. L- 3083

NORTH CAROLINA REGISTERED SEAL L-3083 LAND SURVEYOR KELLUM B. BERNARD

PARCEL ID. # 205-131-01

CHARLOTTE
ENGINEERING DEPARTMENT

REVISIONS	WESTINGHOUSE BLVD.	JOB NO
3/7/88 PROP. PERM. DRAIN. ESMT. 8/16/88 PROP PERM. S/W & UTIL. ESMT. & PROP. PERM. DRAIN. ESMT.	PROPERTY OF : LANCE INC.	FILE NO
DRAWN BY TRH		SHEET 52B/5
CHECKED BY KBB		OF
R. Dennis Smith SURVEY SUPVR.	DATE DEC 1, '87 SCALE 1" = 50'	

205-132-02 AND 205-131-30