AE 35129A

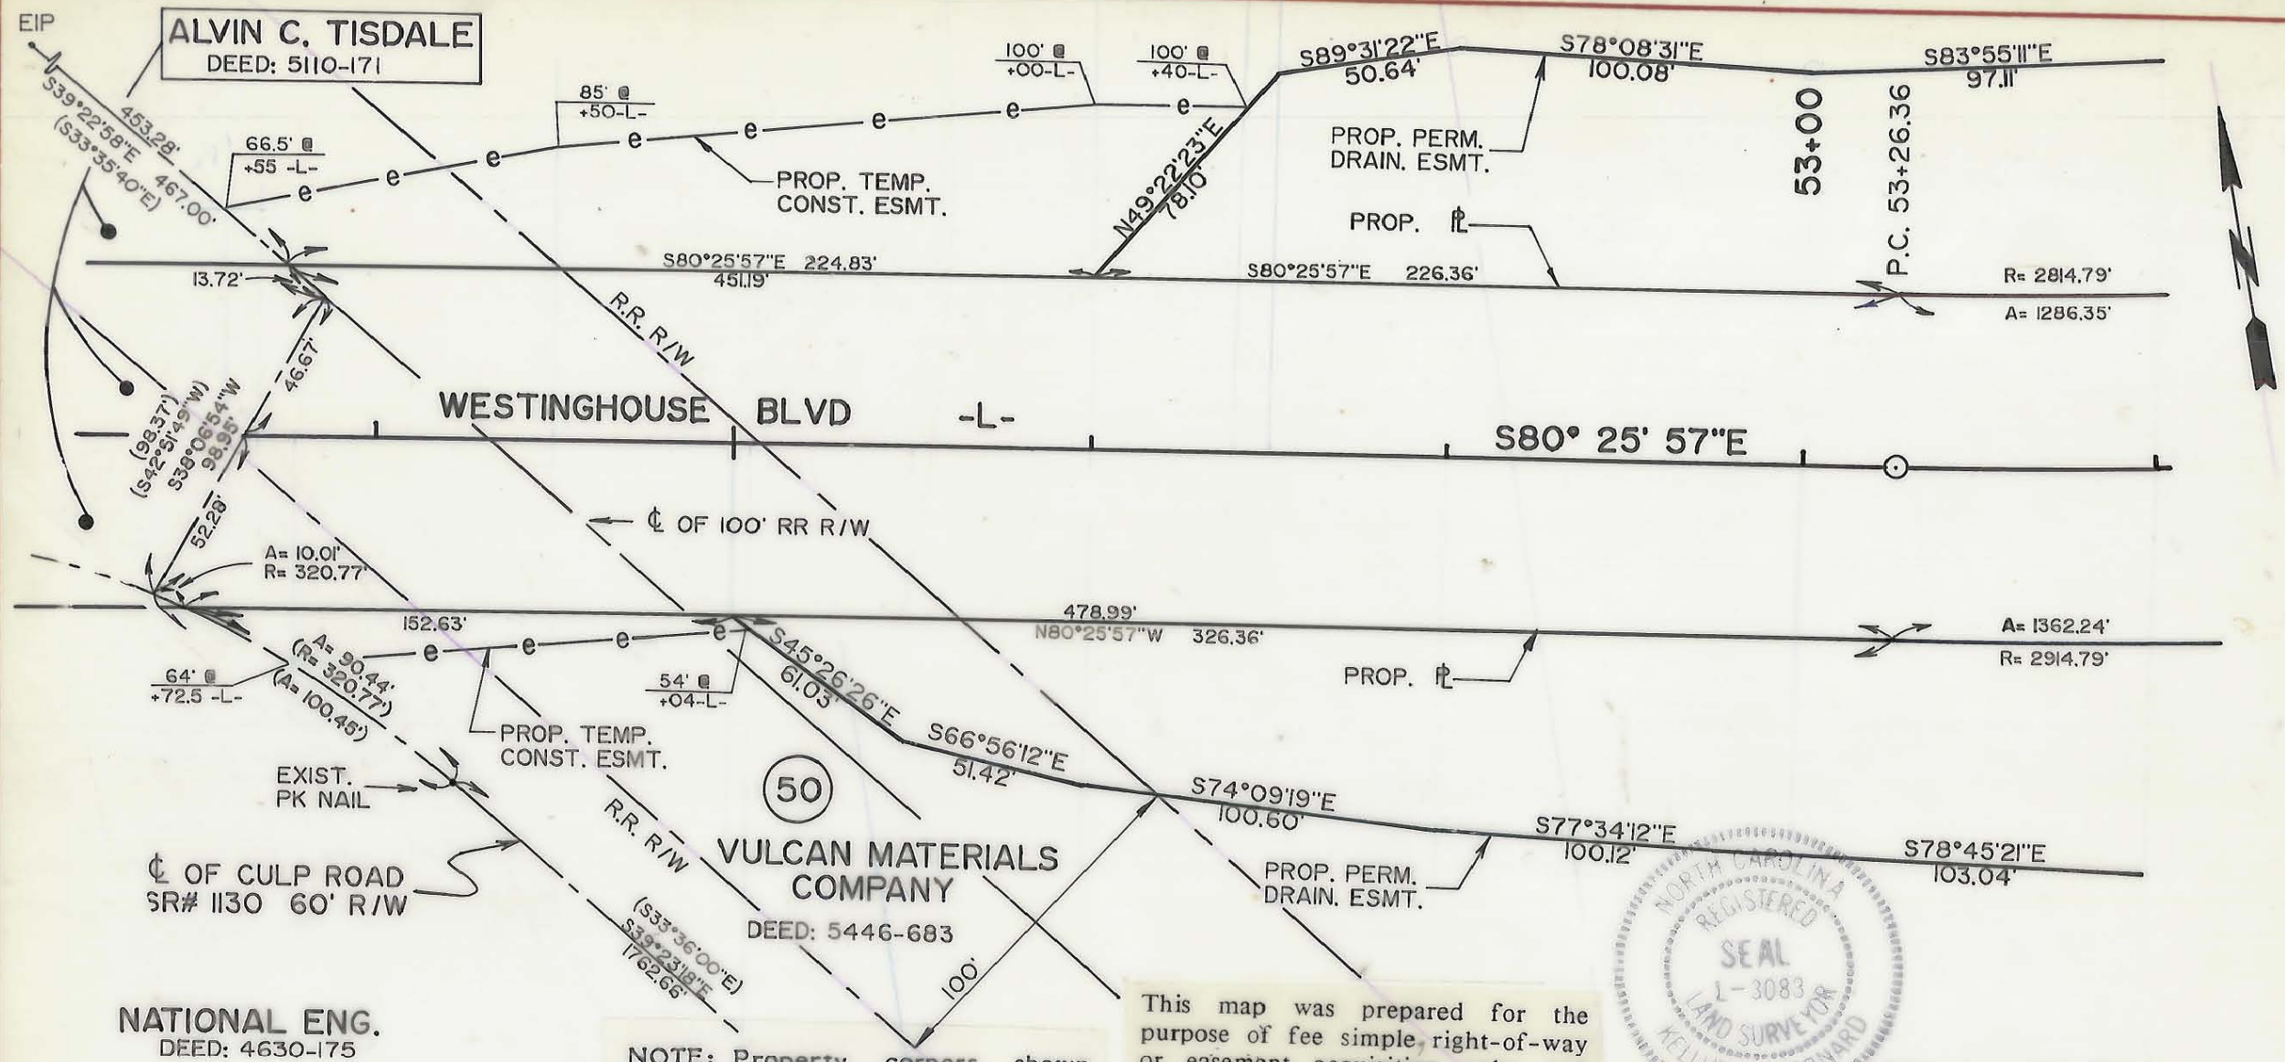

NOTE: Property corners shown circled were located by actual survey. Bearings and distances shown in parenthesis are based on deed information. Bearings are based on

N.C. COORDINATE SYSTEM

This map was prepared for the purpose of fee simple, right-of-way or easement acquisition only, and is not intended to be a boundary survey of the property shown.

This plat was prepared under my supervision Kellum B. Bernard

N.C. Reg. Surveyor No. L- 3083

NORTH CAROLINA REGISTERED SEAL L-3083 LAND SURVEYOR KELLUM B. BERNARD

ACQUISITION BY CITY

RECORDED IN DEED BOOK 6963-210

DATE 8-3-92

PARCEL ID # 205-141-04

CHARLOTTE
ENGINEERING DEPARTMENT

REVISIONS: 1-11/90 - PARCEL ID	WESTINGHOUSE BLVD.	JOB NO
	PROPERTY OF: VULCAN MATERIALS COMPANY	FILE NO
DRAWN BY TRH		SHEET 50B/5
CHECKED BY KBB		OF
R. Dennis Smith SURVEY SUPVR.	DATE DEC 2,1987 SCALE 1" = 50'	

205-141-04 AND 205-061-29