AF 35129A

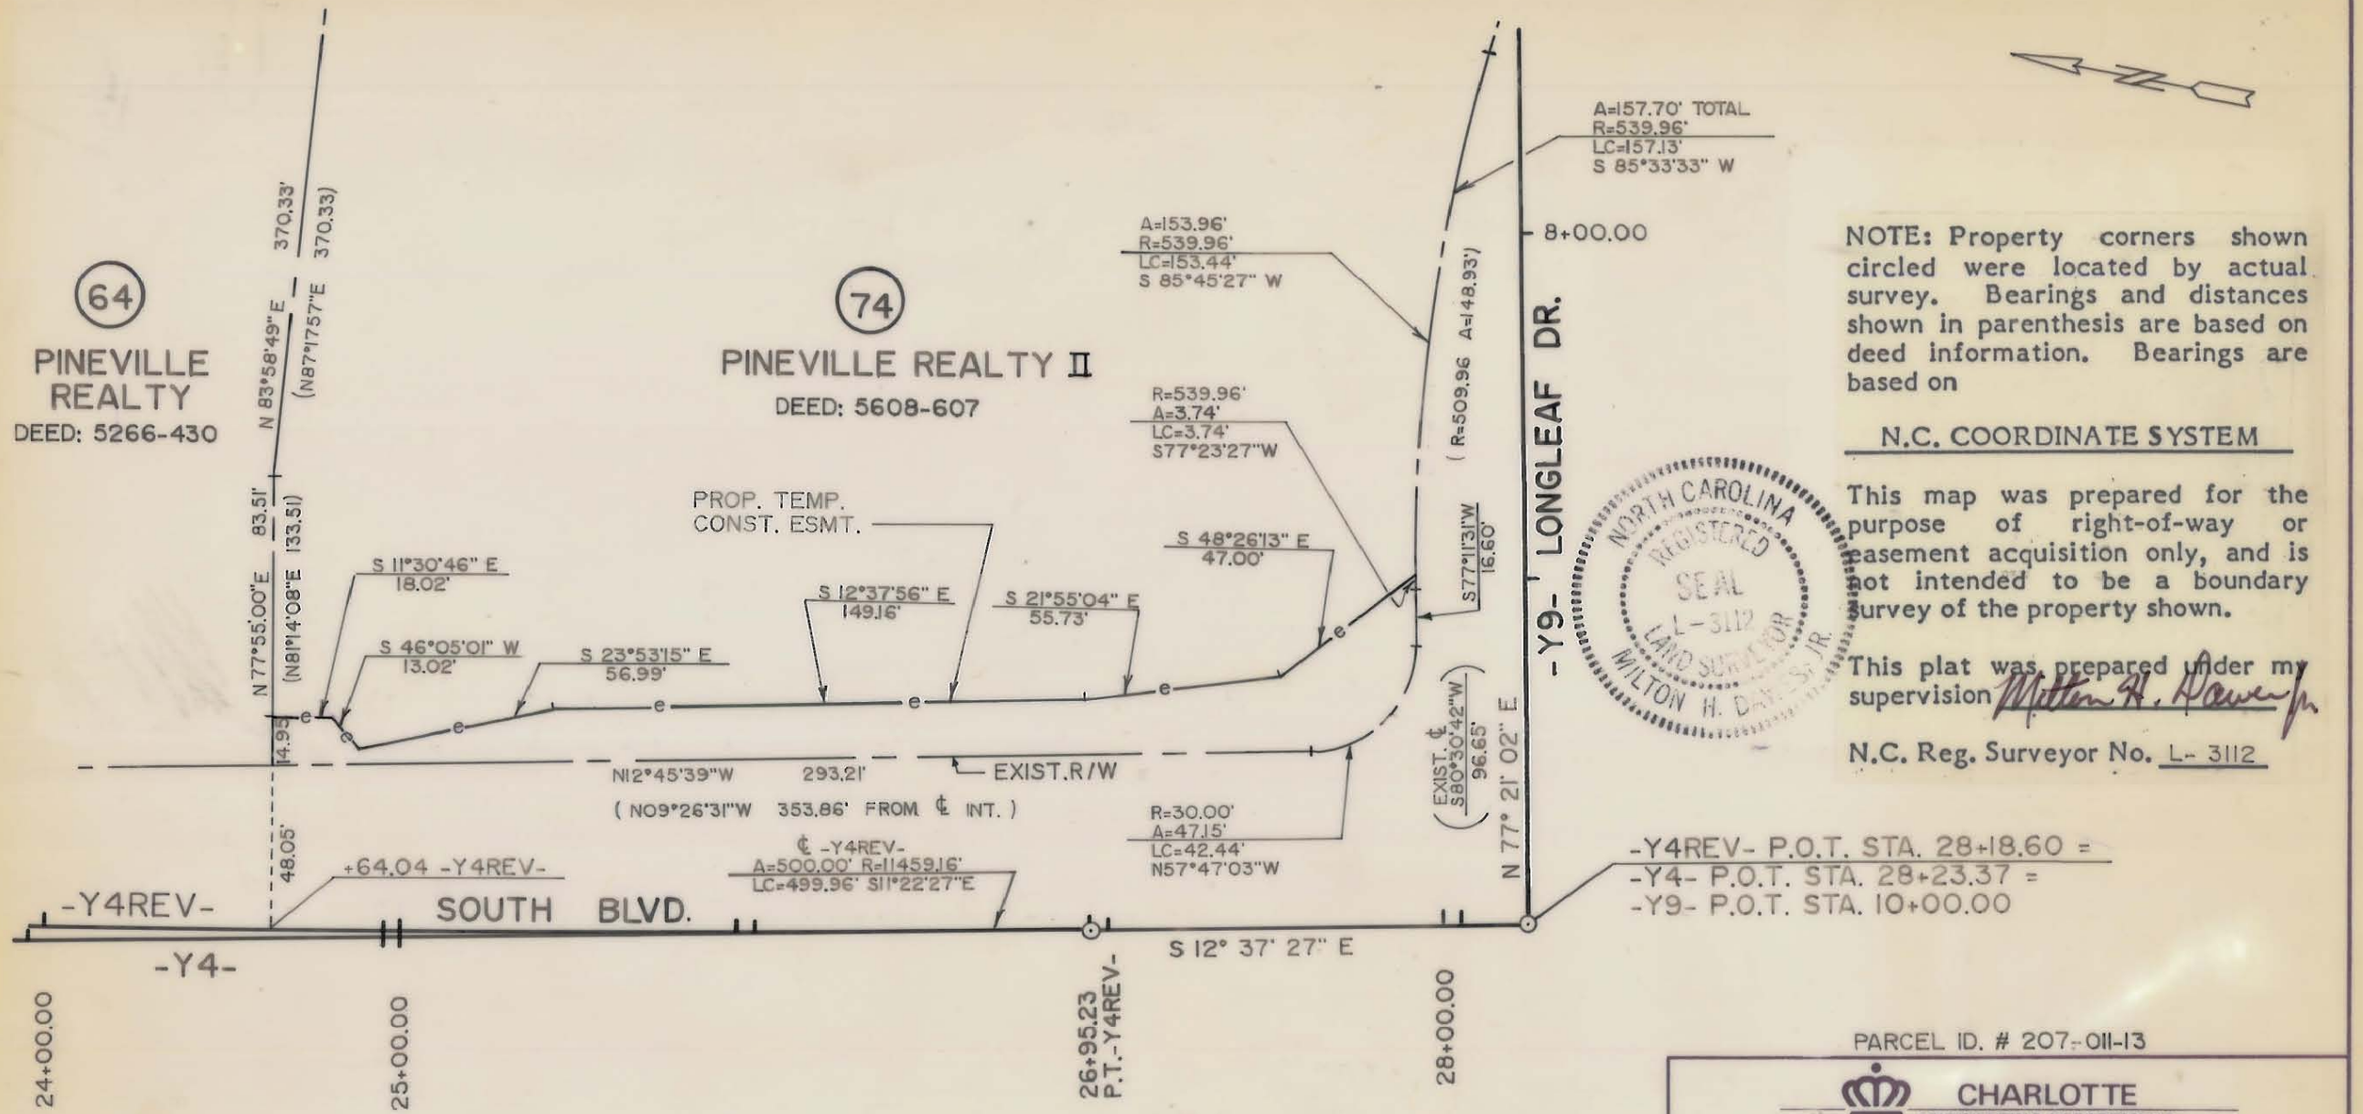

NOTE: Property corners shown circled were located by actual survey. Bearings and distances shown in parenthesis are based on deed information. Bearings are based on

N.C. COORDINATE SYSTEM

This map was prepared for the purpose of right-of-way or easement acquisition only, and is not intended to be a boundary survey of the property shown.

This plat was prepared under my supervision Milton H. Davis Jr.

N.C. Reg. Surveyor No. L-3112

NORTH CAROLINA REGISTERED SEAL L-3112 LAND SURVEYOR MILTON H. DAVIS JR.

PARCEL ID. # 207-011-13

CHARLOTTE
ENGINEERING DEPARTMENT

REVISIONS	PROPOSED R/W WESTINGHOUSE BLVD.	JOB NO
		FILE NO
	PROPERTY OF PINEVILLE REALTY II	SHEET 74B12 OF
DRAWN BY SH		
CHECKED BY MHD		
SURVEY SUPVR.	DATE JULY 14, 1988 SCALE 1" = 50'	

207-011-13