AF 35129B

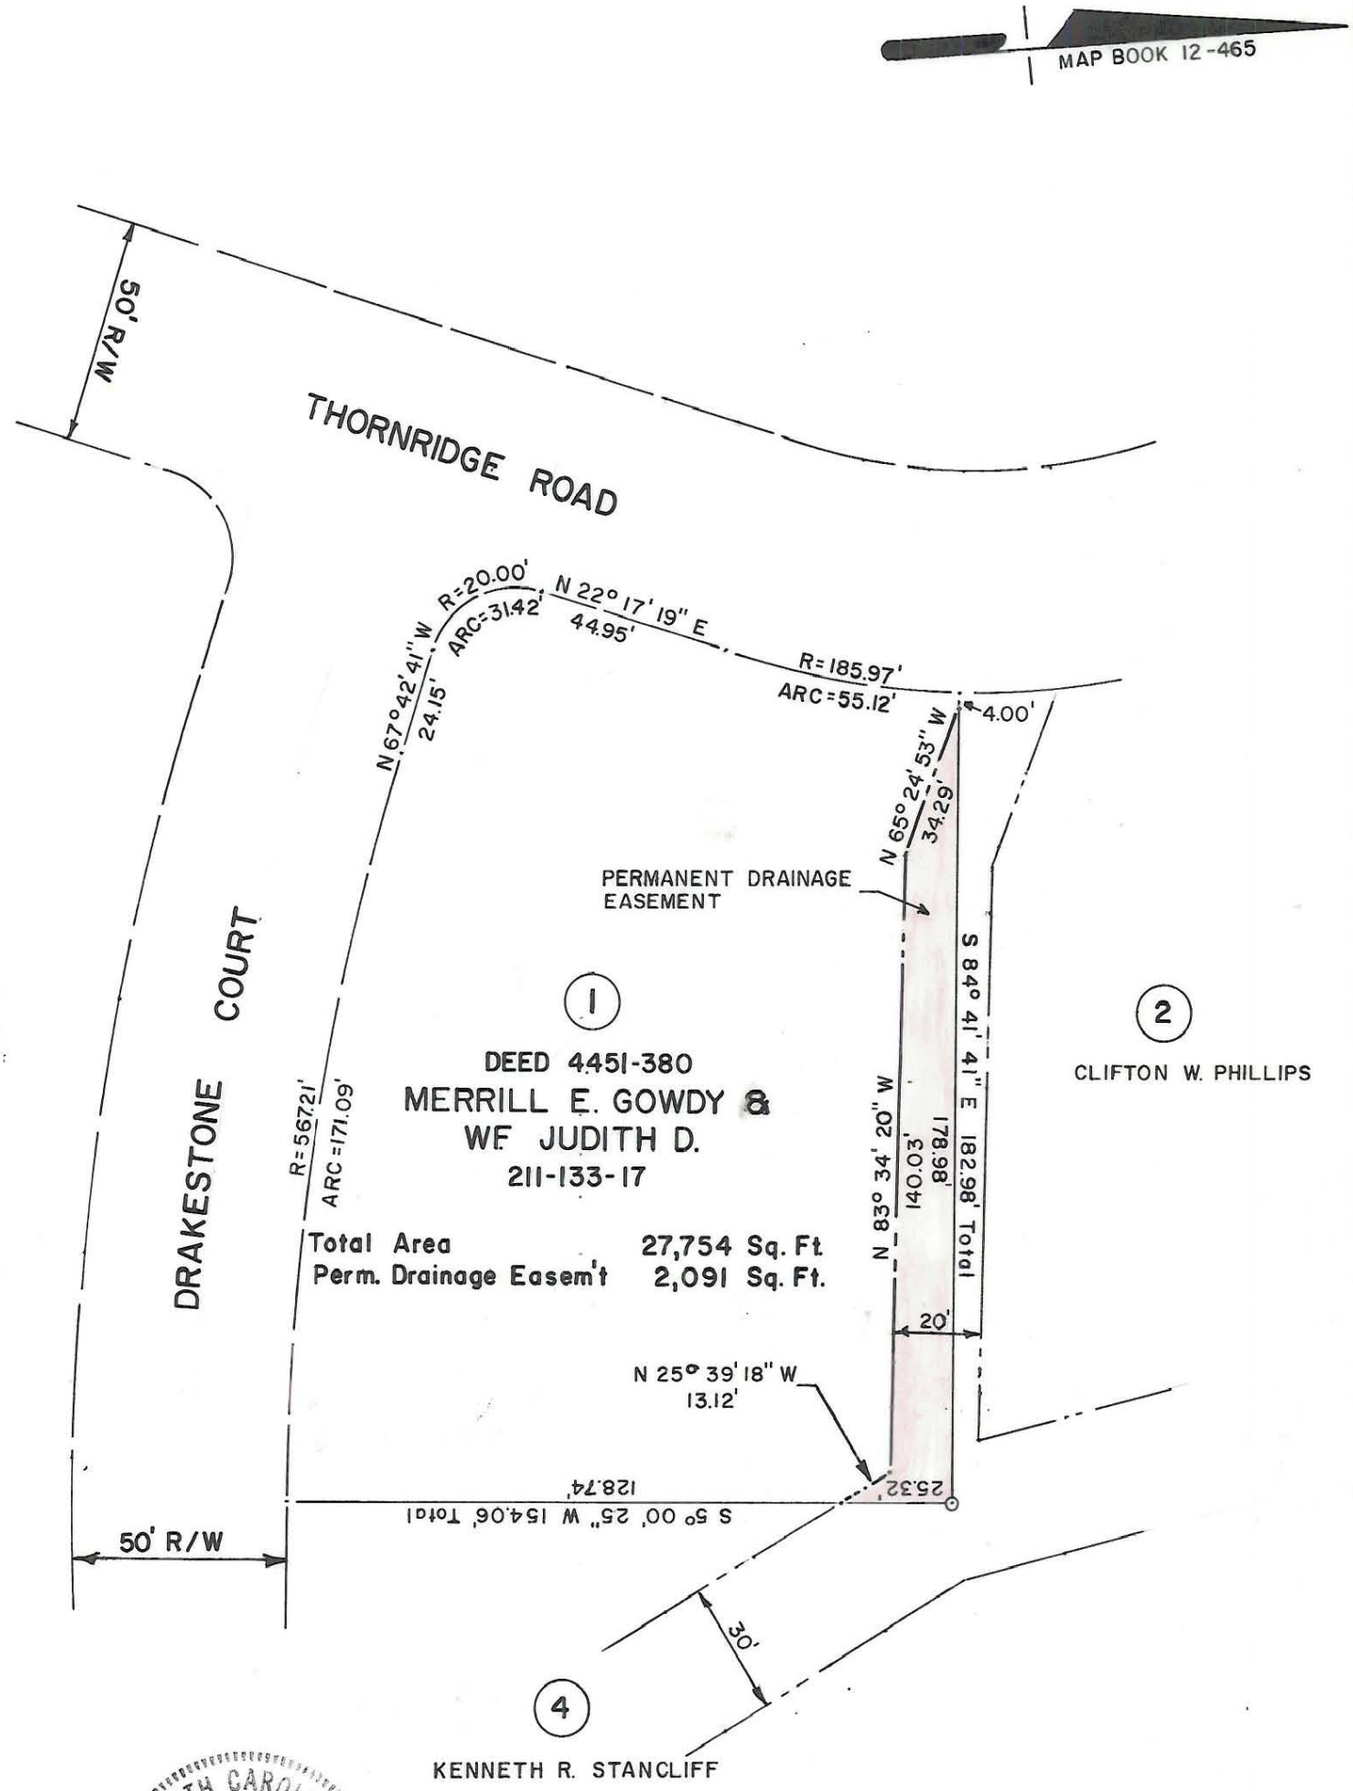

NORTH CAROLINA REGISTERED SEAL L-1482 LAND SURVEYOR RADFORD DENNIS SMITH

This map was prepared for the purpose of right of way or easement acquisition only, and is not intended to be a boundary survey of the property shown.

This plat was prepared under my supervision R. Dennis Smith

N. C. Reg. Surveyor No. L-1482

CHARLOTTE
ENGINEERING DEPARTMENT

REVISIONS	PROP. PERM. DRAINAGE EASEM'T DRAKESTONE COURT	JOB NO. 512-85-176 FILE NO.
DRAWN BY A.R. CHECKED BY BDS CITY ENGINEER	PROPERTY OF MERRILL E. GOWDY & WF JUDITH D.	SHEET 1 OF 5
	DATE AUG. 12, 1985 SCALE 1"=40'	