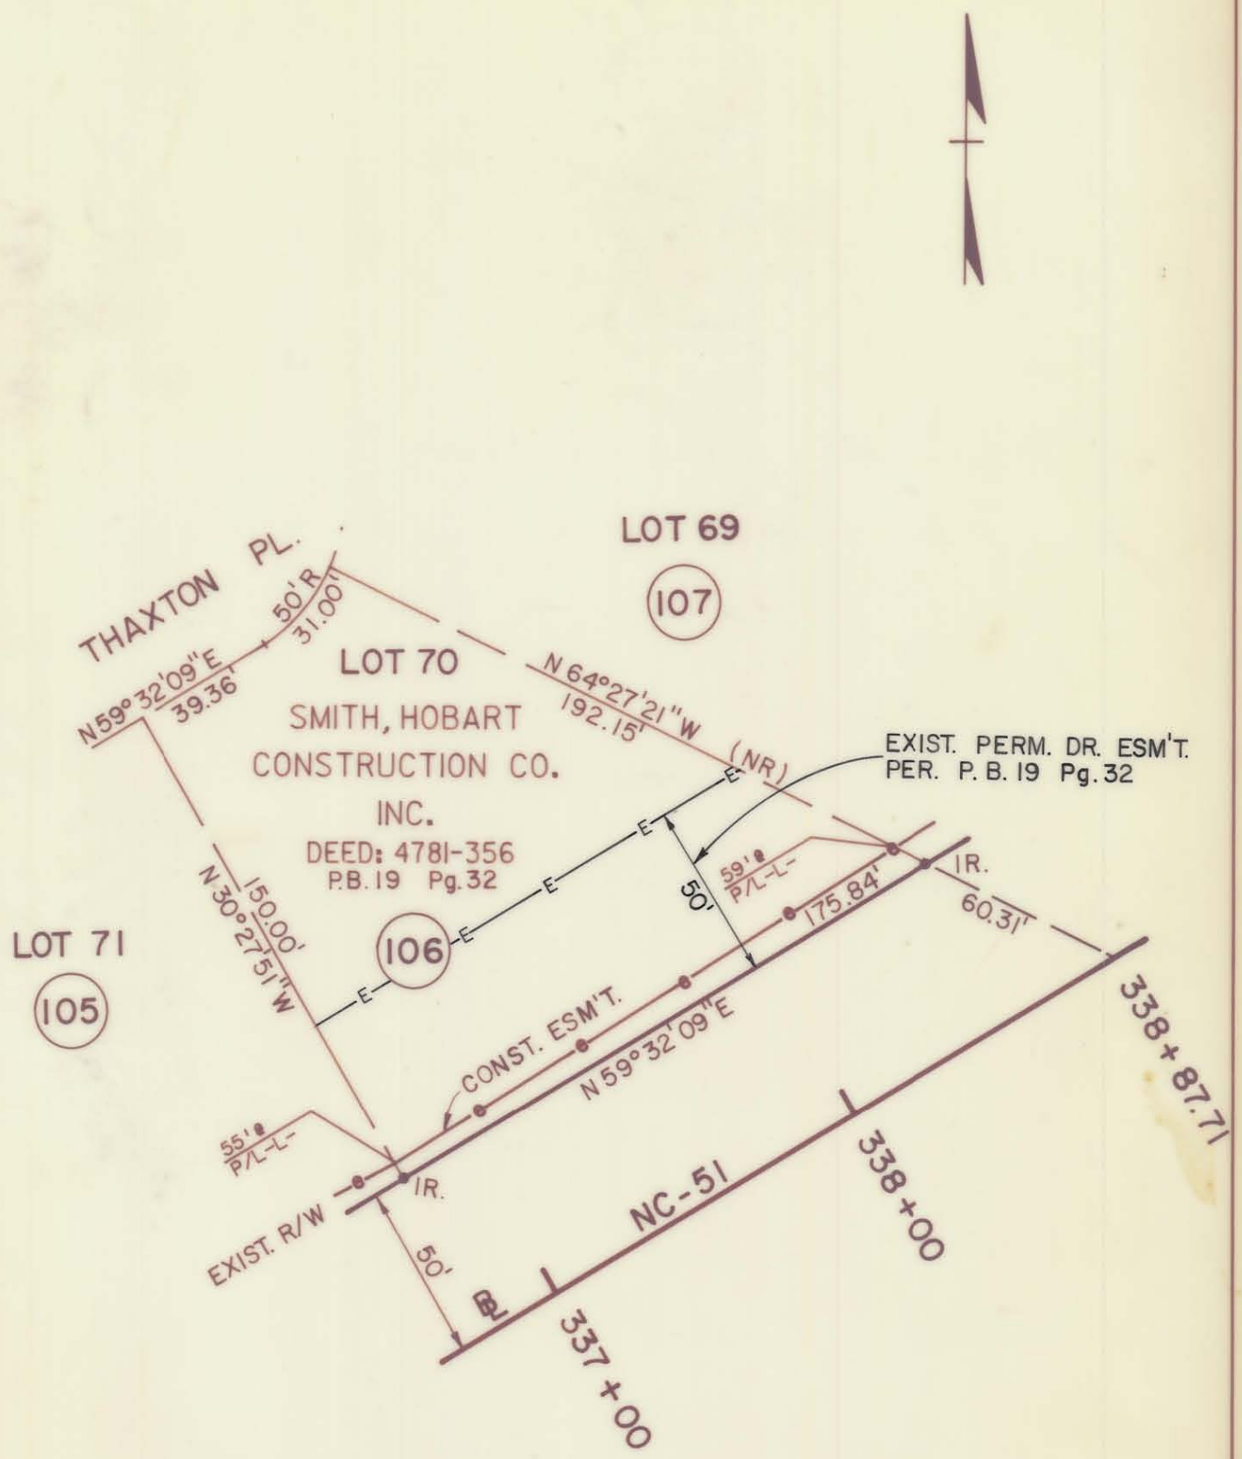

NOTE: Property corners shown circled were located by actual survey. Bearings are based on

N.C. COORDINATE SYSTEM

PARCEL AREA = 18905.911 SQ. FT. 0.434 AC.

TEMP. ESM'T AREA = 1,162.502 SQ. FT. 0.027 AC.

This map was prepared for the purpose of right of way or easement acquisition only, and is not intended to be a boundary survey of the property shown.

PARCEL ID # 211-263-22

This plat was prepared under my supervision. S. Martin Budotto

N.C. Reg. Surveyor No. 2775

CHARLOTTE
ENGINEERING DEPARTMENT

REVISIONS	NC. 51/NC. 16 INTERSECTION	JOB NO.
	PROPERTY OF SMITH, HOBART CONSTRUCTION CO. INC.	FILE NO.
DRAWN BY: A.A. SADAT		SHEET 1
CHECKED BY: AL BECK		OF 1
R. Dennis Smith SURVEY SUPVR.	DATE: 3/11/86 SCALE 1"=50'	

211-263-22