AF 35129A

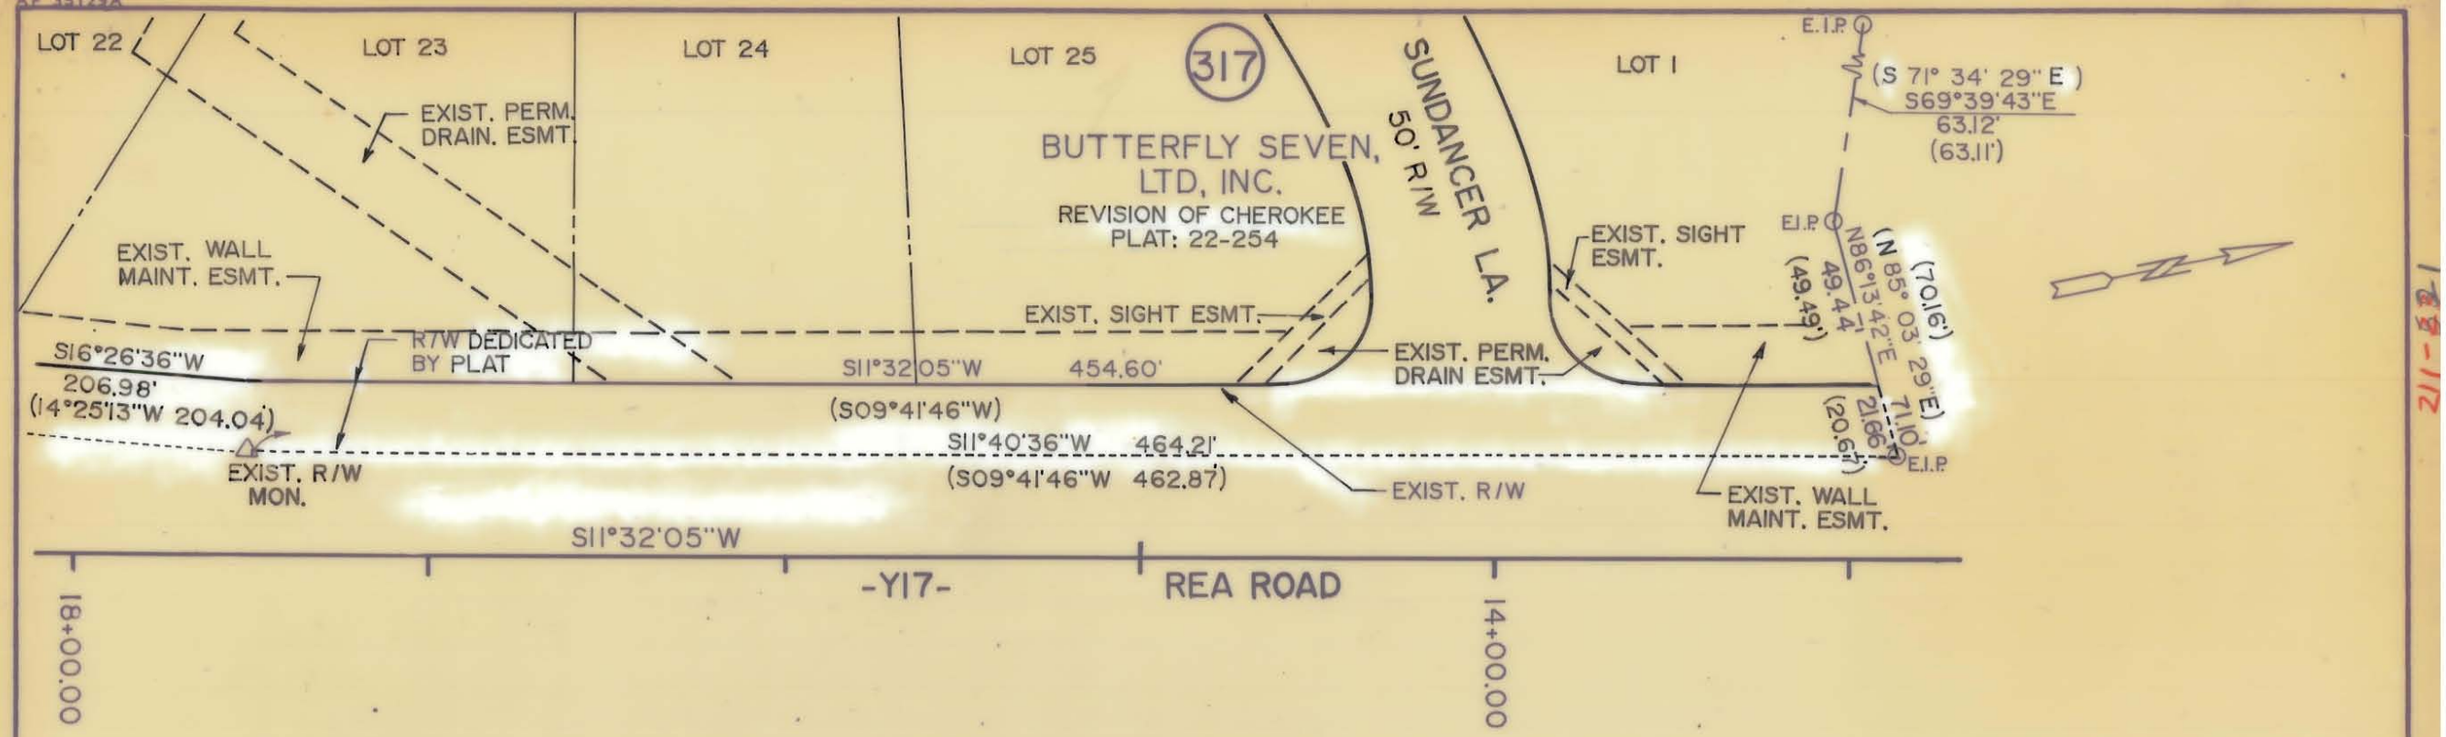

NOTE: Property corners shown circled were located by actual survey. Bearings and distances shown in parenthesis are based on plat information. Bearings are based on

N.C. COORDINATE SYSTEM

This map was prepared for the purpose of right-of-way or easement acquisition only, and is not intended to be a boundary survey of the property shown.

This plat was prepared under my supervision Allen E. Beck

N.C. Reg. Surveyor No. 3028

NORTH CAROLINA REGISTERED SEAL L-3028 LAND SURVEYOR ALLEN E. BECK

PARCEL ID # 211-231-02

CHARLOTTE
ENGINEERING DEPARTMENT

REVISIONS	PROPOSED R/W	JOB NO.
1-8-89 PROP. TEMP. CONST. ESMT. 2-8-89 CHORD	NC-51 PHASE III	FILE NO.
9-27-89 DEED BEARINGS AND DISTANCES	PROPERTY OF BUTTERFLY SEVEN, LTD, INC.	SHEET 317D/4
11-2-89 PLAT BEARINGS AND DISTANCES		OF 87
DRAWN BY L.I.Y. CHECKED BY A.B. SURVEY SUPVR.	DATE 3-18-88 SCALE 1" = 50'	