AF 35129A

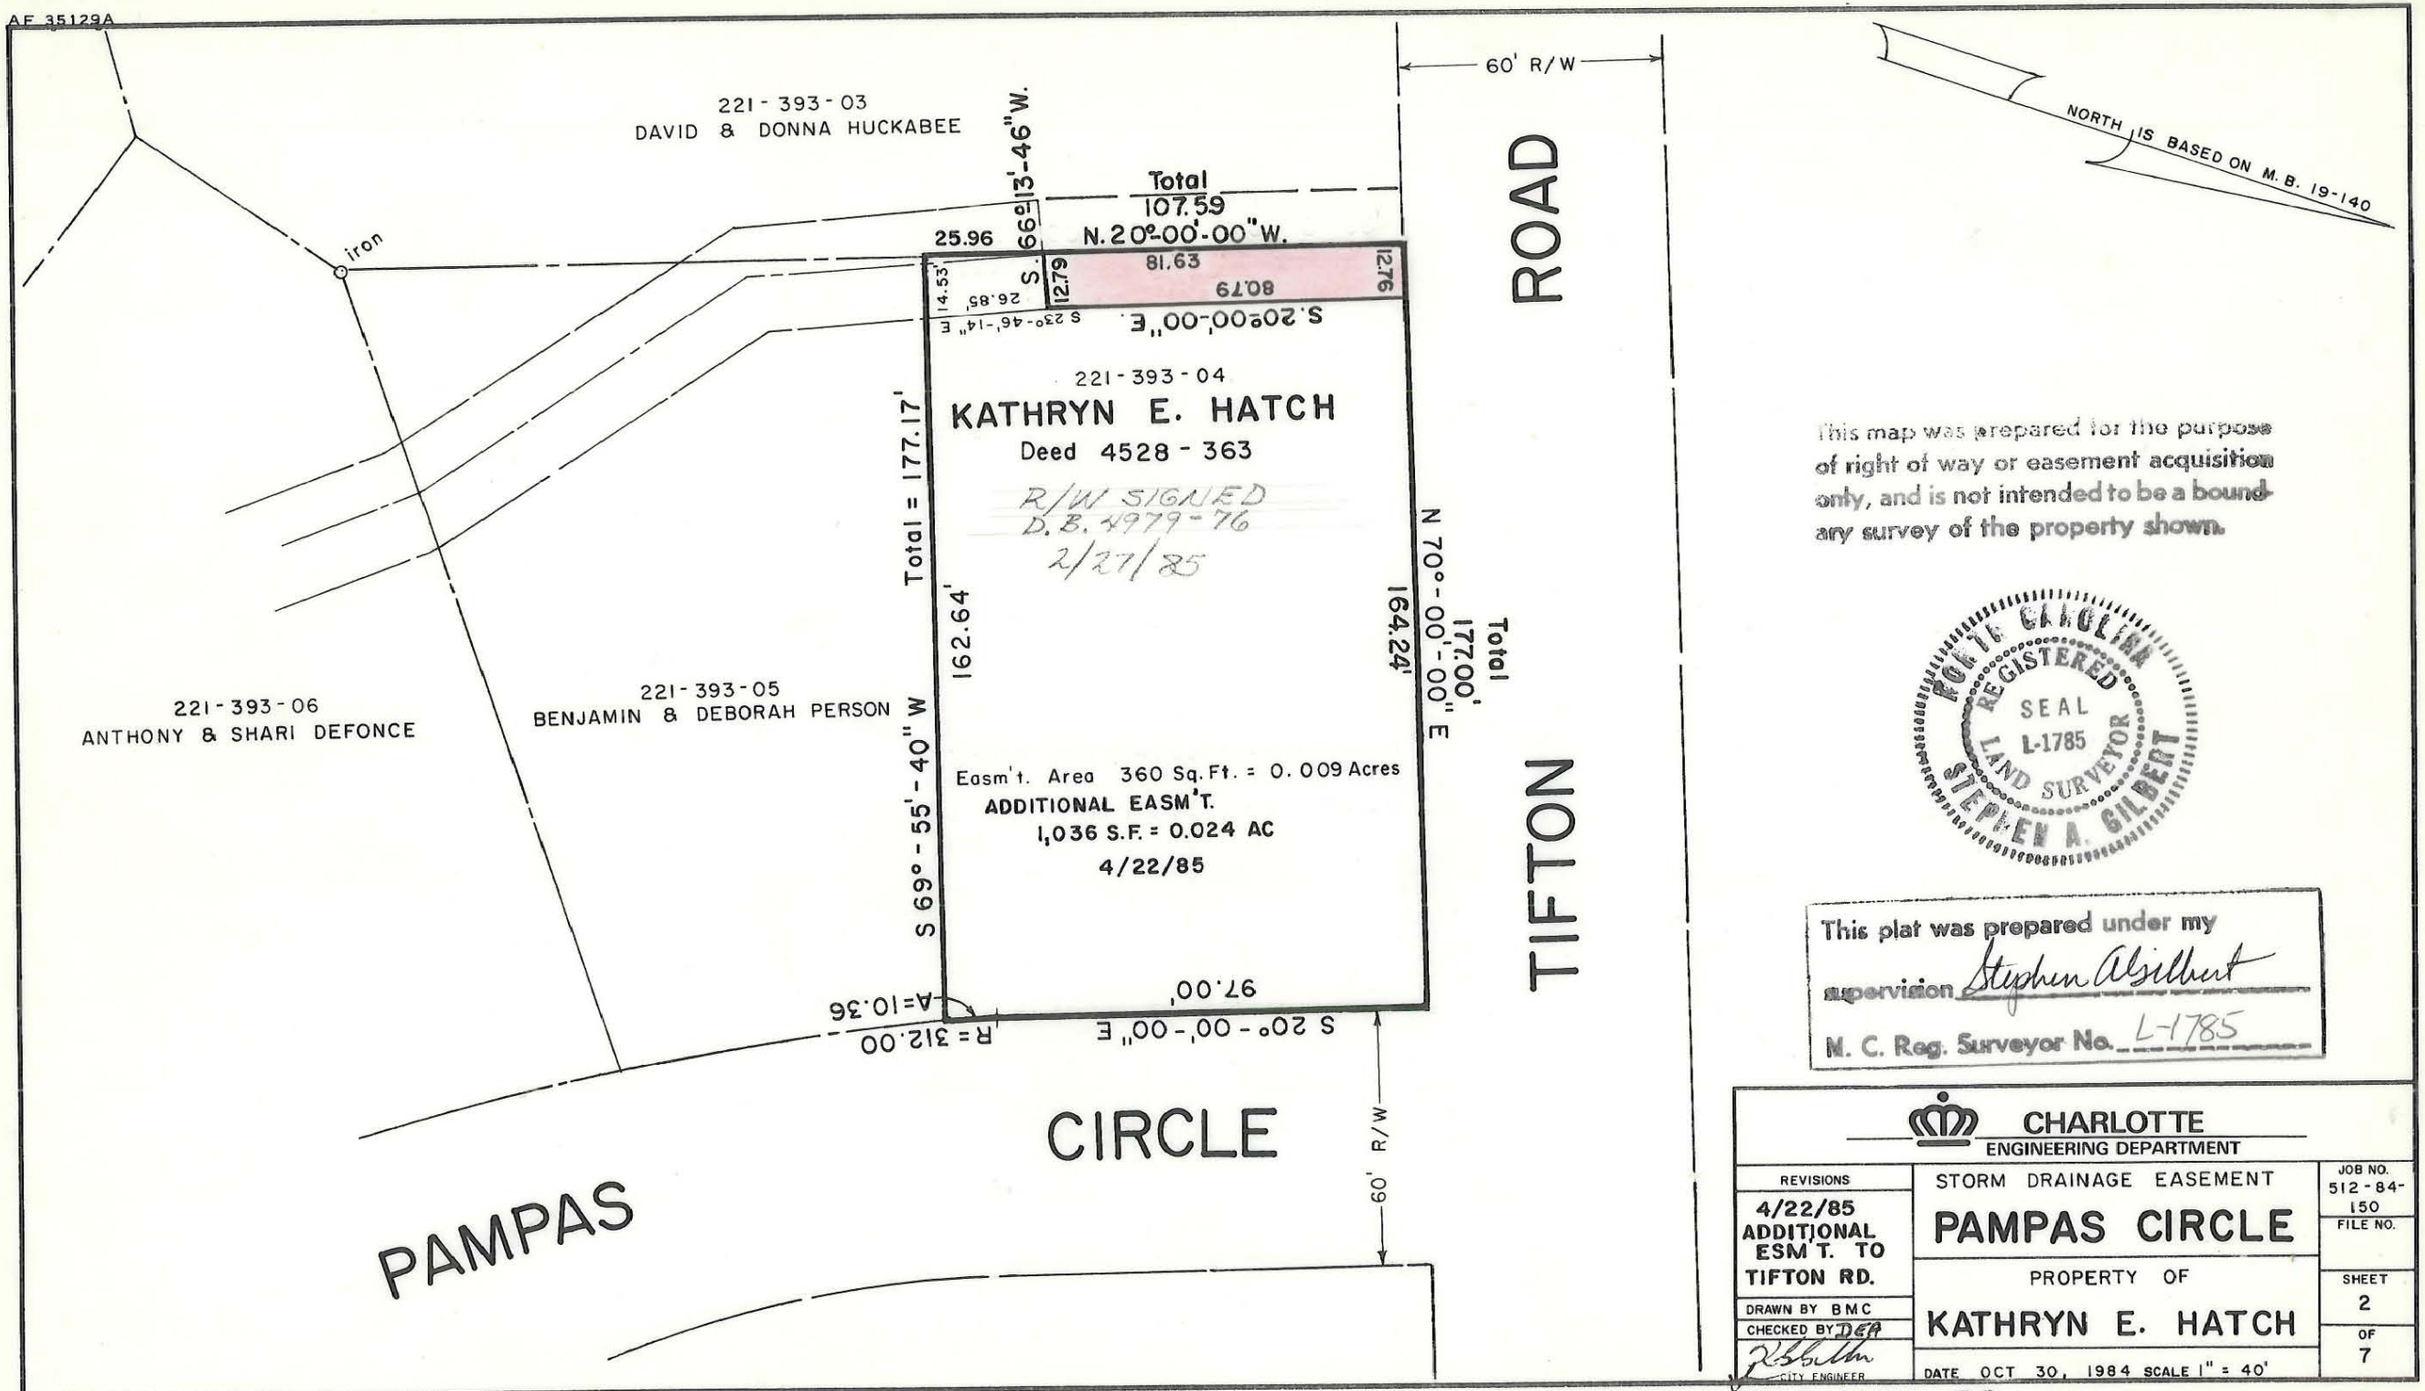

This map was prepared for the purpose of right of way or easement acquisition only, and is not intended to be a boundary survey of the property shown.

NORTH CAROLINA REGISTERED SEAL L-1785 LAND SURVEYOR STEPHEN A. GILBERT

This plat was prepared under my supervision Stephen A Gilbert

N. C. Reg. Surveyor No. L-1785

CHARLOTTE
ENGINEERING DEPARTMENT

REVISIONS	STORM DRAINAGE EASEMENT	JOB NO. 512 - 84 - 150
4/22/85 ADDITIONAL ESM'T. TO TIFTON RD.	PAMPAS CIRCLE	FILE NO.
DRAWN BY BMC	PROPERTY OF	SHEET 2
CHECKED BY DEA	KATHRYN E. HATCH	OF 7
CITY ENGINEER	DATE OCT 30, 1984 SCALE 1" = 40'	

FILE 221-393-04