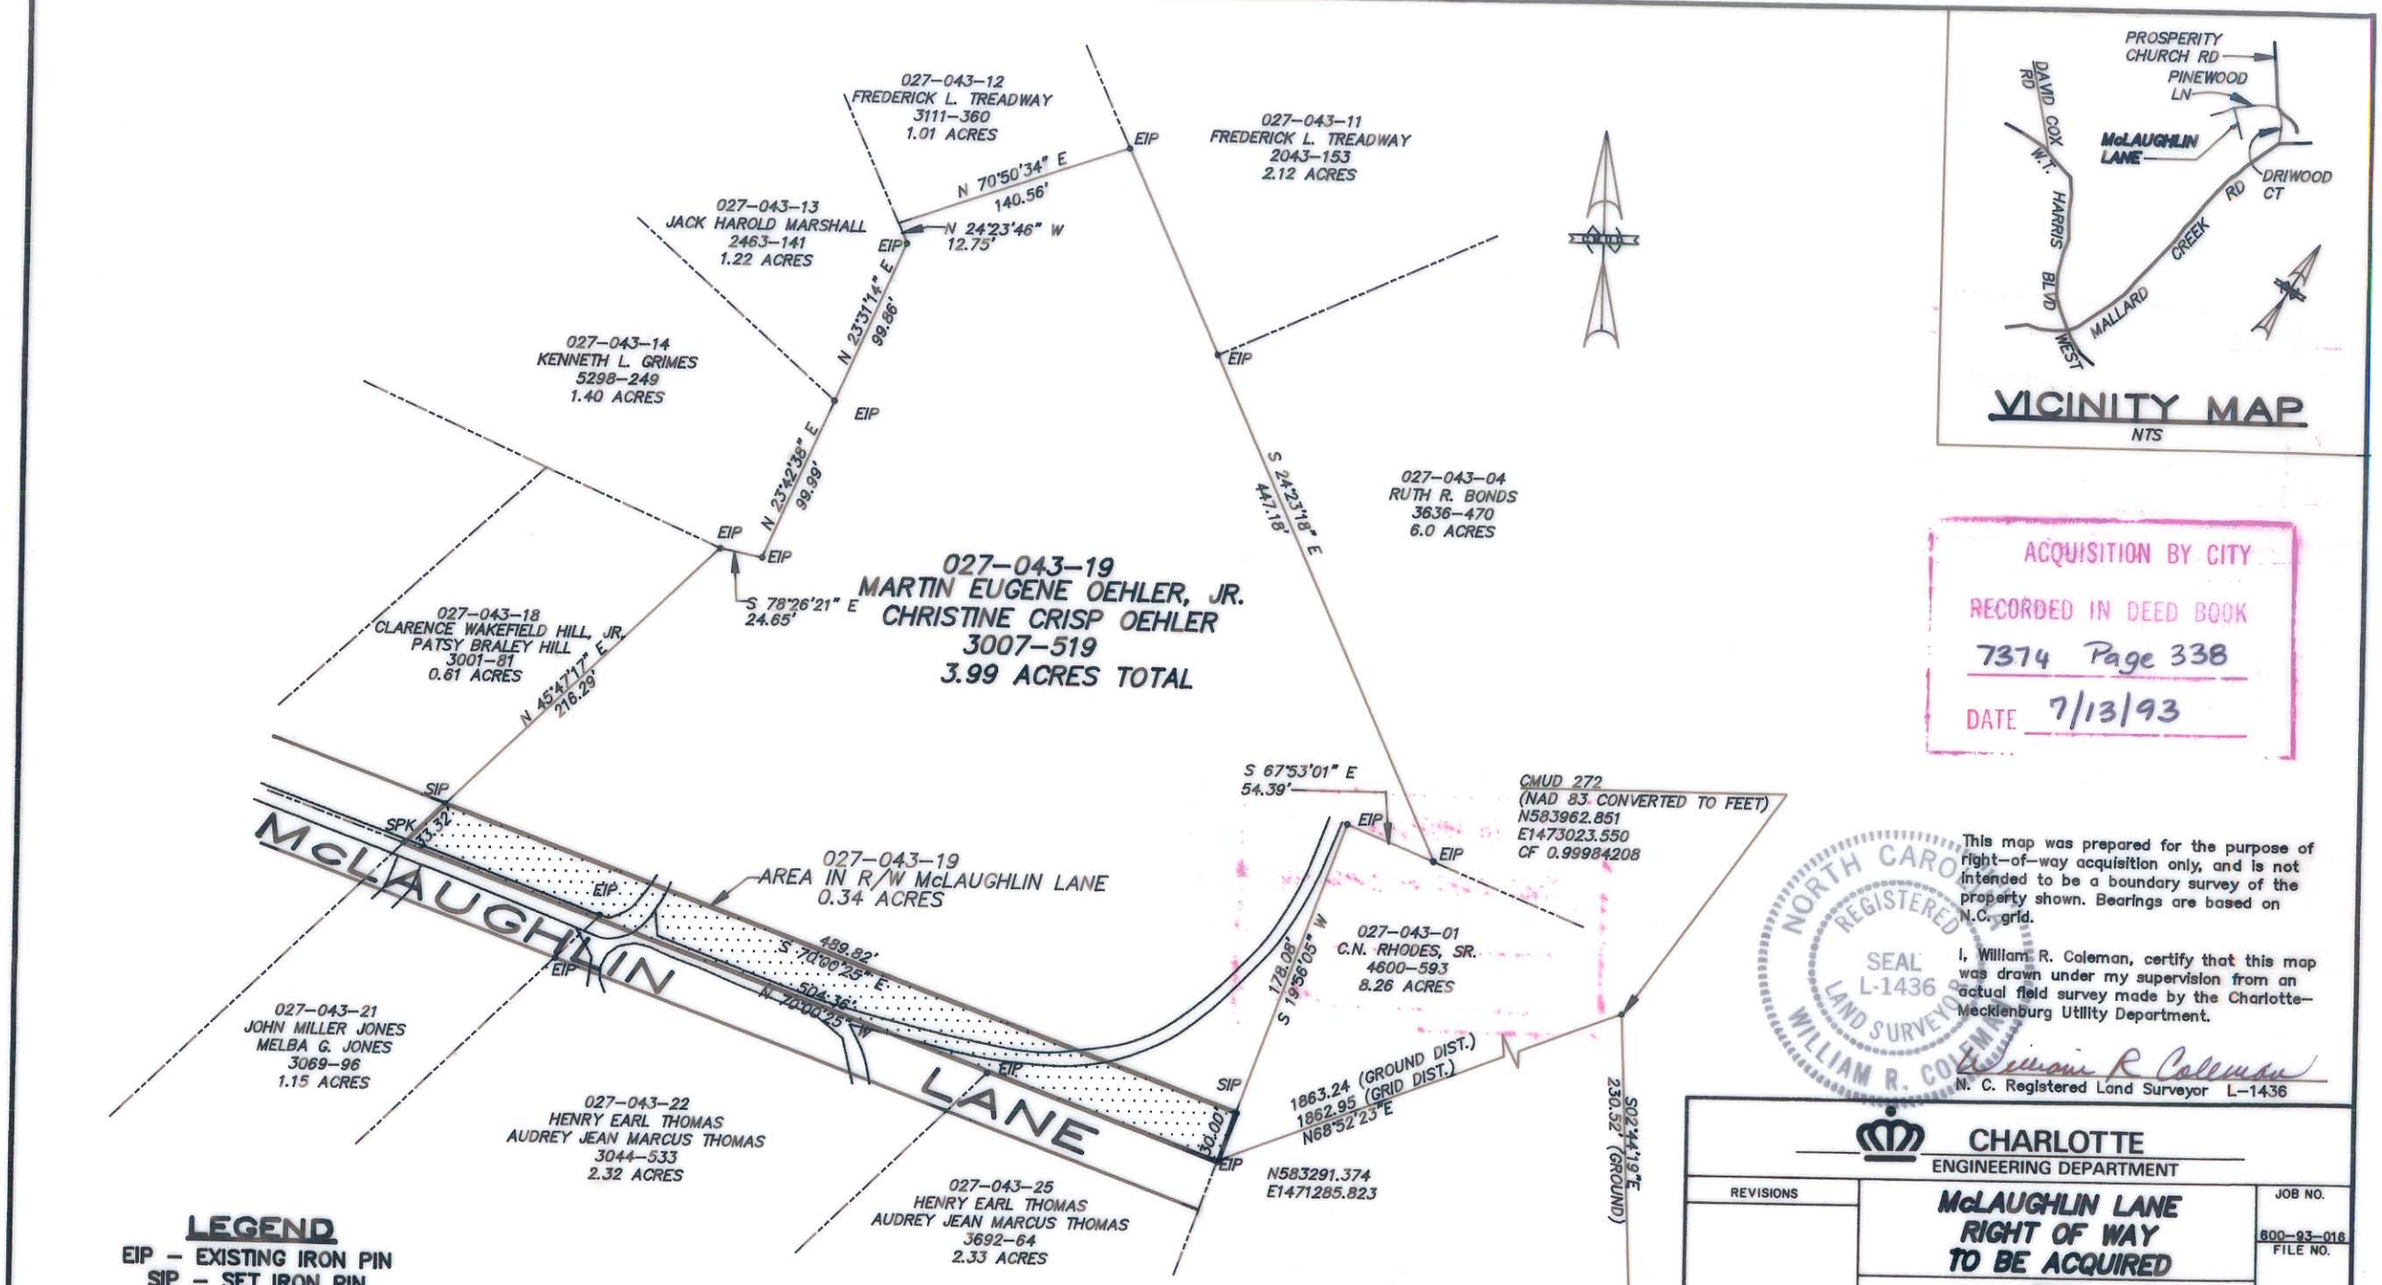

VICINITY MAP
NTS

ACQUISITION BY CITY
RECORDED IN DEED BOOK
7374 Page 338
DATE 7/13/93

This map was prepared for the purpose of right-of-way acquisition only, and is not intended to be a boundary survey of the property shown. Bearings are based on N.C. grid.

I, William R. Coleman, certify that this map was drawn under my supervision from an actual field survey made by the Charlotte-Mecklenburg Utility Department.

William R Coleman
N. C. Registered Land Surveyor L-1436

NORTH CAROLINA REGISTERED SEAL L-1436 LAND SURVEYOR WILLIAM R. COLEMAN

LEGEND
EIP - EXISTING IRON PIN
SIP - SET IRON PIN
SPK - SET PK NAIL

CHARLOTTE
ENGINEERING DEPARTMENT

REVISIONS	McLAUGHLIN LANE RIGHT OF WAY TO BE ACQUIRED	JOB NO. 600-93-016
	FROM MARTIN EUGENE OEHLER, JR. CHRISTINE CRISP OEHLER	FILE NO.
DRAWN BY KHP		SHEET
CHECKED BY WRC		OF
CITY ENGINEER	DATE SCALE 1"=100'	

DUNCAN-PARNELL, INC., CHARLOTTE 1089 704-372-7766

DB 7374 PG 338

027-04