LEGEND

CL – CENTERLINE
EOP – EDGE OF PAVEMENT
R/W – RIGHT-OF WAY

NOTES

THIS PLAT IS SUBJECT TO ANY EASEMENTS, AGREEMENTS, OR RIGHTS-OF-WAY OF RECORD PRIOR TO DATE OF THIS PLAT, WHICH WAS NOT VISIBLE AT THE TIME OF OUR INSPECTION.

AREA CALCULATED BY DMD METHOD.

THIS SURVEY NOT INTENDED TO MEET GS47-30 REQUIREMENTS. THIS SURVEY WAS PERFORMED PER THE STANDARDS OF PRACTICE FOR LAND SURVEYING IN NORTH CAROLINA WITH AN ERROR OF CLOSURE IN EXCESS OF 1:10,000.

ACQUISITION BY CITY
RECORDED IN DEED BOOK
15450 - 135
DATE 06-03-03

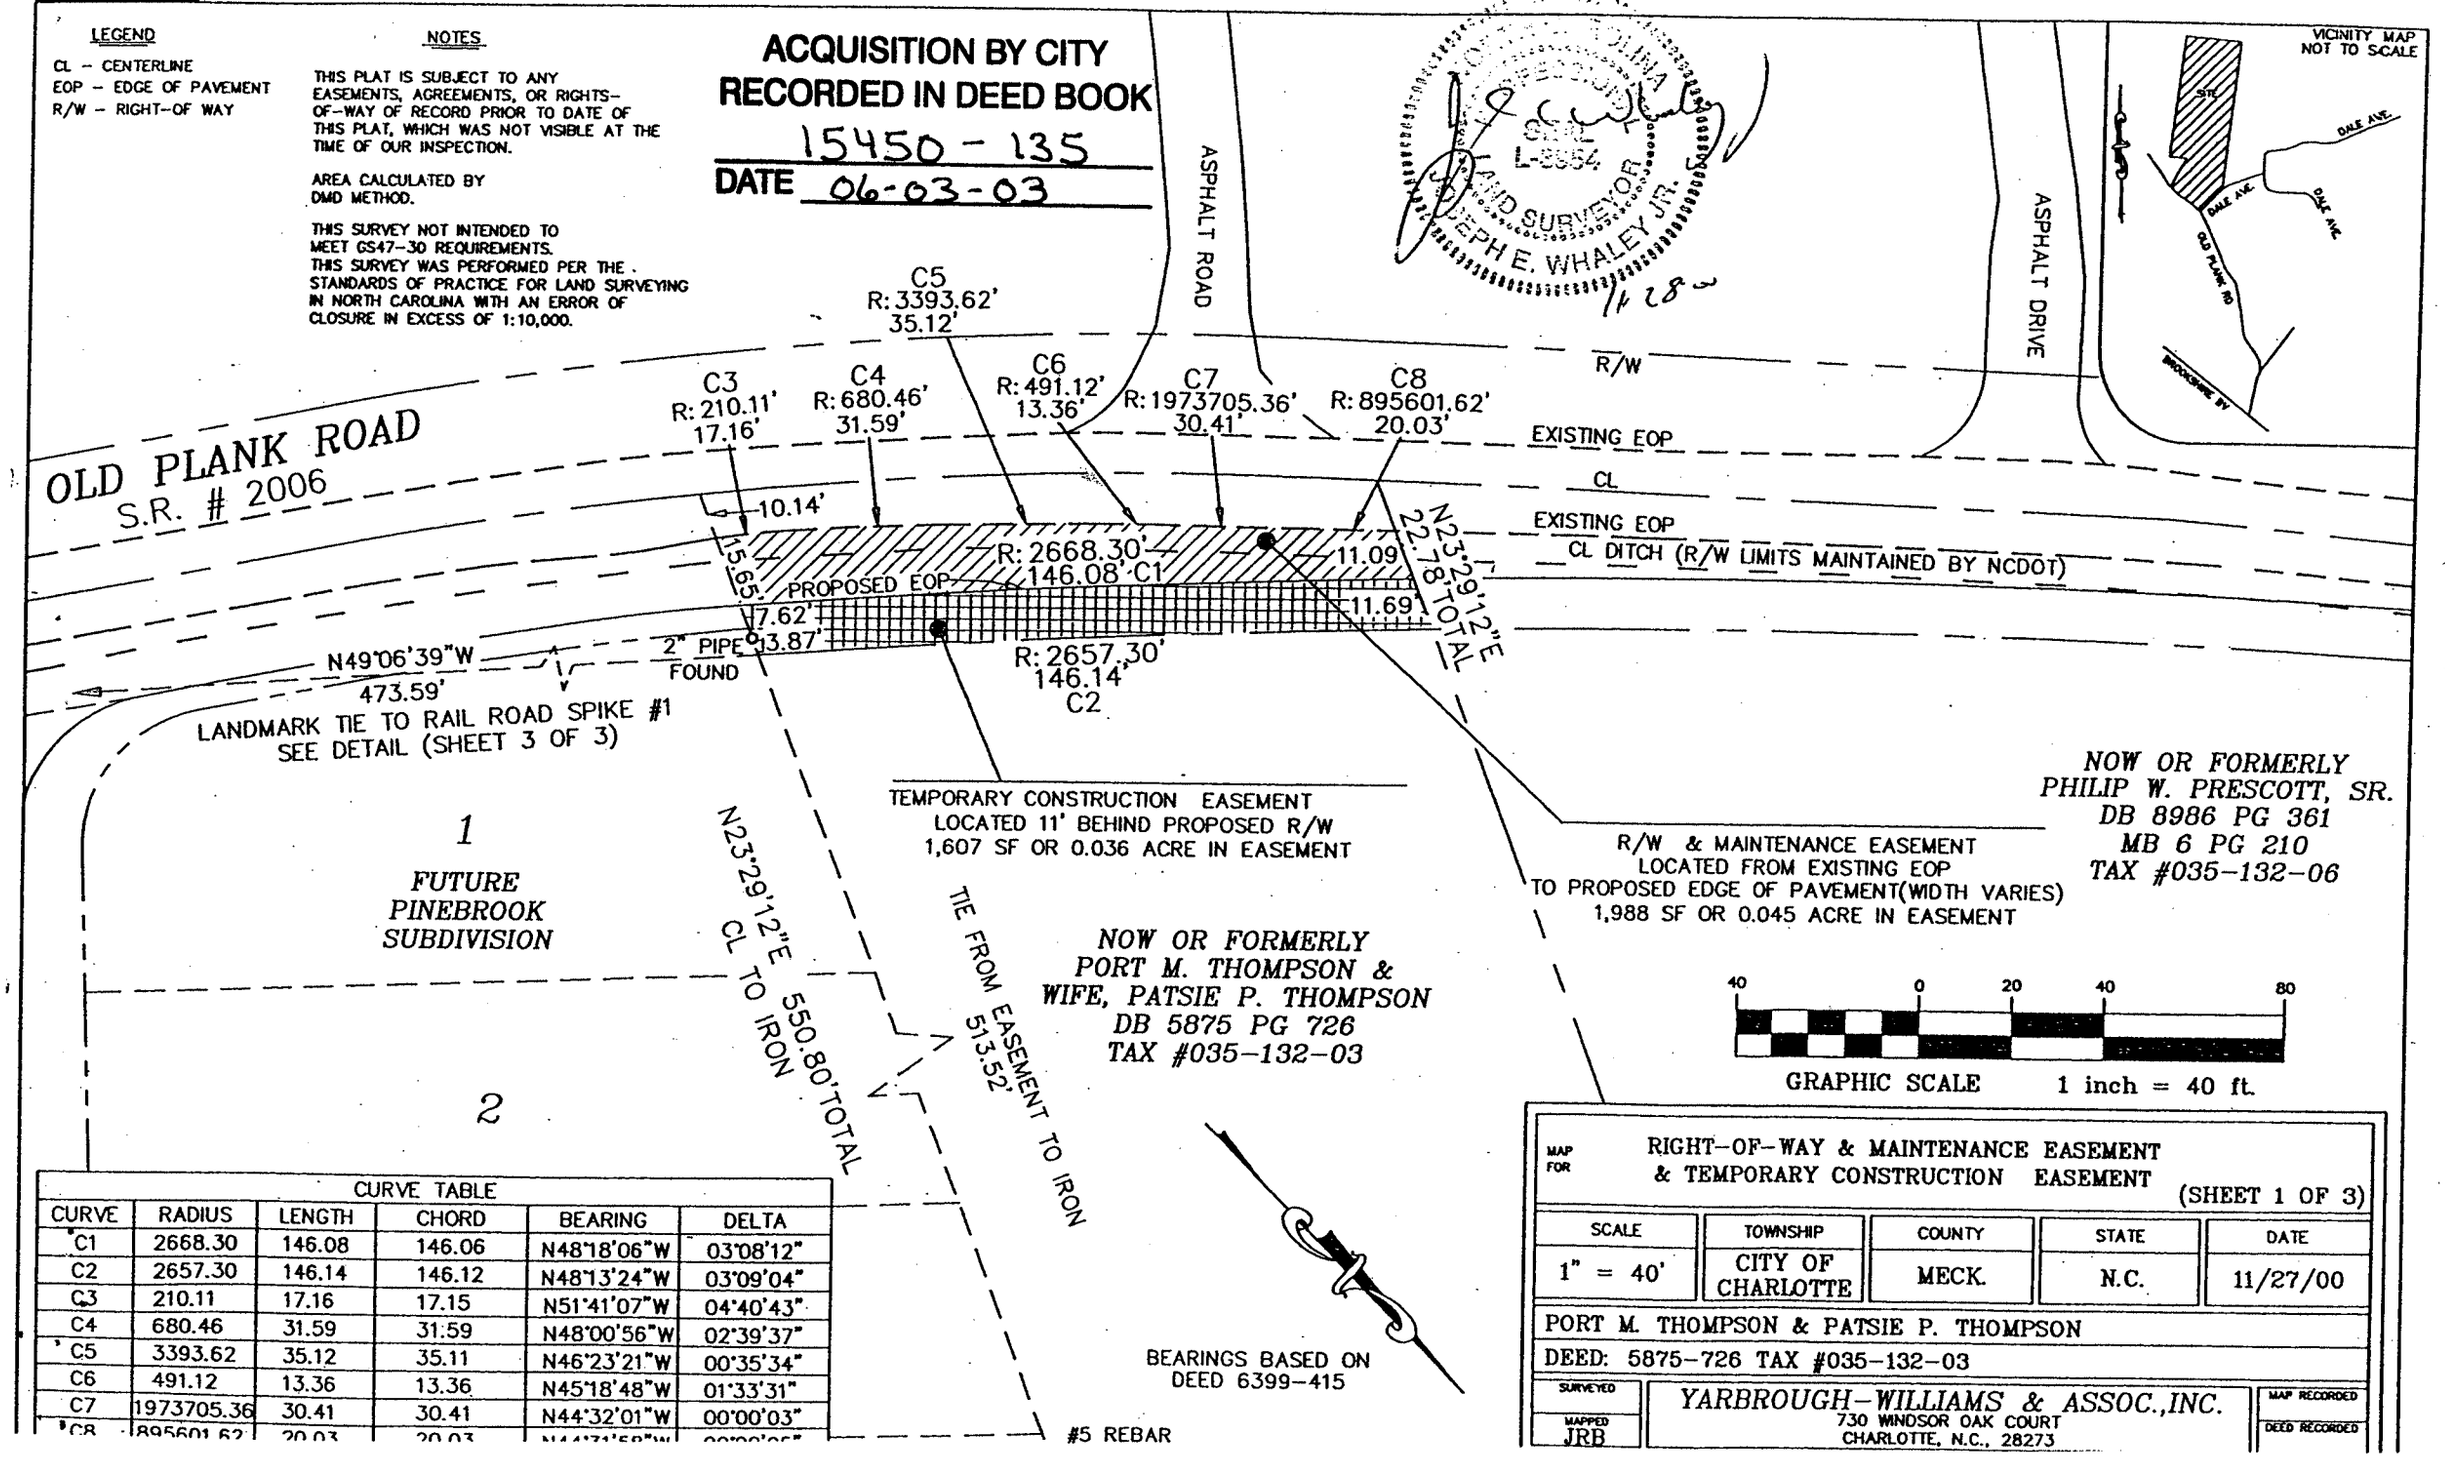

CURVE TABLE					
CURVE	RADIUS	LENGTH	CHORD	BEARING	DELTA
C1	2668.30	146.08	146.06	N48°18'06"W	03°08'12"
C2	2657.30	146.14	146.12	N48°13'24"W	03°09'04"
C3	210.11	17.16	17.15	N51°41'07"W	04°40'43"
C4	680.46	31.59	31.59	N48°00'56"W	02°39'37"
C5	3393.62	35.12	35.11	N46°23'21"W	00°35'34"
C6	491.12	13.36	13.36	N45°18'48"W	01°33'31"
C7	1973705.36	30.41	30.41	N44°32'01"W	00°00'03"
C8	895601.62	20.03	20.03	N44°31'58"W	[illegible]

MAP FOR: RIGHT-OF-WAY & MAINTENANCE EASEMENT & TEMPORARY CONSTRUCTION EASEMENT (SHEET 1 OF 3)

SCALE	TOWNSHIP	COUNTY	STATE	DATE
1" = 40'	CITY OF CHARLOTTE	MECK.	N.C.	11/27/00

PORT M. THOMPSON & PATSIE P. THOMPSON

DEED: 5875-726 TAX #035-132-03

SURVEYED

MAPPED JRB

YARBROUGH-WILLIAMS & ASSOC., INC.
730 WINDSOR OAK COURT
CHARLOTTE, N.C., 28273

MAP RECORDED

DEED RECORDED