ACQUISITION BY CITY
RECORDED IN DEED BOOK
6370 Pg 464
DATE 10/10/90

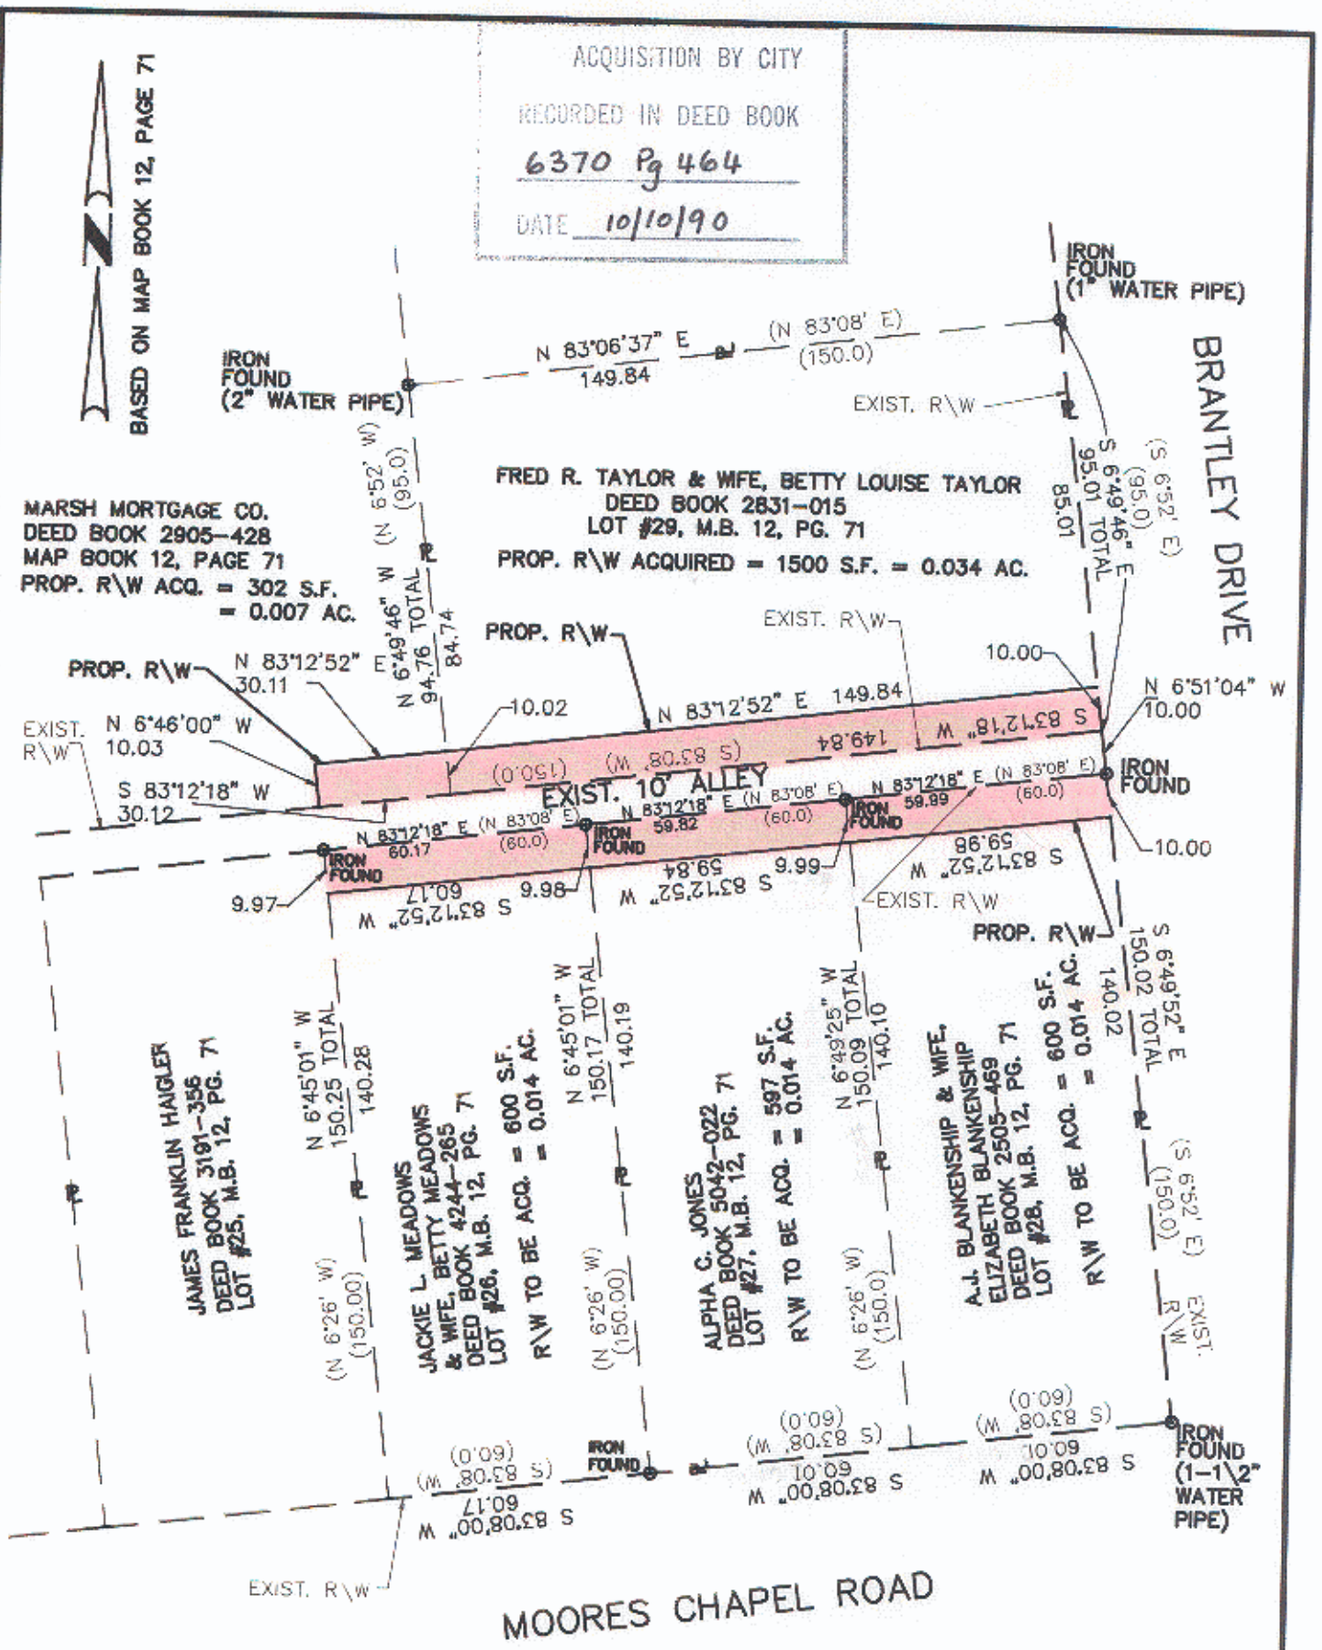

NOTE:
PROPERTY CORNERS SHOWN AS OPEN CIRCLES WERE LOCATED BY ACTUAL SURVEY. BEARINGS AND DISTANCES SHOWN IN PARENTHESES ARE BASED ON DEED INFORMATION. BEARINGS ARE BASED ON M.B. 12 , PAGE 71.

THIS MAP WAS PREPARED FOR THE PURPOSE OF PROPERTY ACQUISITION ONLY, AND IS NOT INTENDED TO BE A BOUNDARY SURVEY OF THE TOTAL PROPERTY SHOWN.

NORTH CAROLINA REGISTERED SEAL L-2774 LAND SURVEYOR ROBERT L. BLACKWELDER

THIS PLAT WAS PREPARED UNDER MY SUPERVISION
Robert L. Blackwelder
N.C. REG. SURVEYOR NO. L-2774

CHARLOTTE ENGINEERING DEPARTMENT		
REVISIONS	NON-SYSTEM RESIDENTIAL STREET PROGRAM	JOB NO. 285-039
		FILE NO.
DRAWN BY E.P.S.	R\W TO BE ACQUIRED BRANTLEY DR. ALLEY	SHEET 1
CHECKED BY RLB		OF 1
SURVEY SUPVR.	DATE 1-19-90 SCALE 1" = 40'	

B5-4