AF 45128A

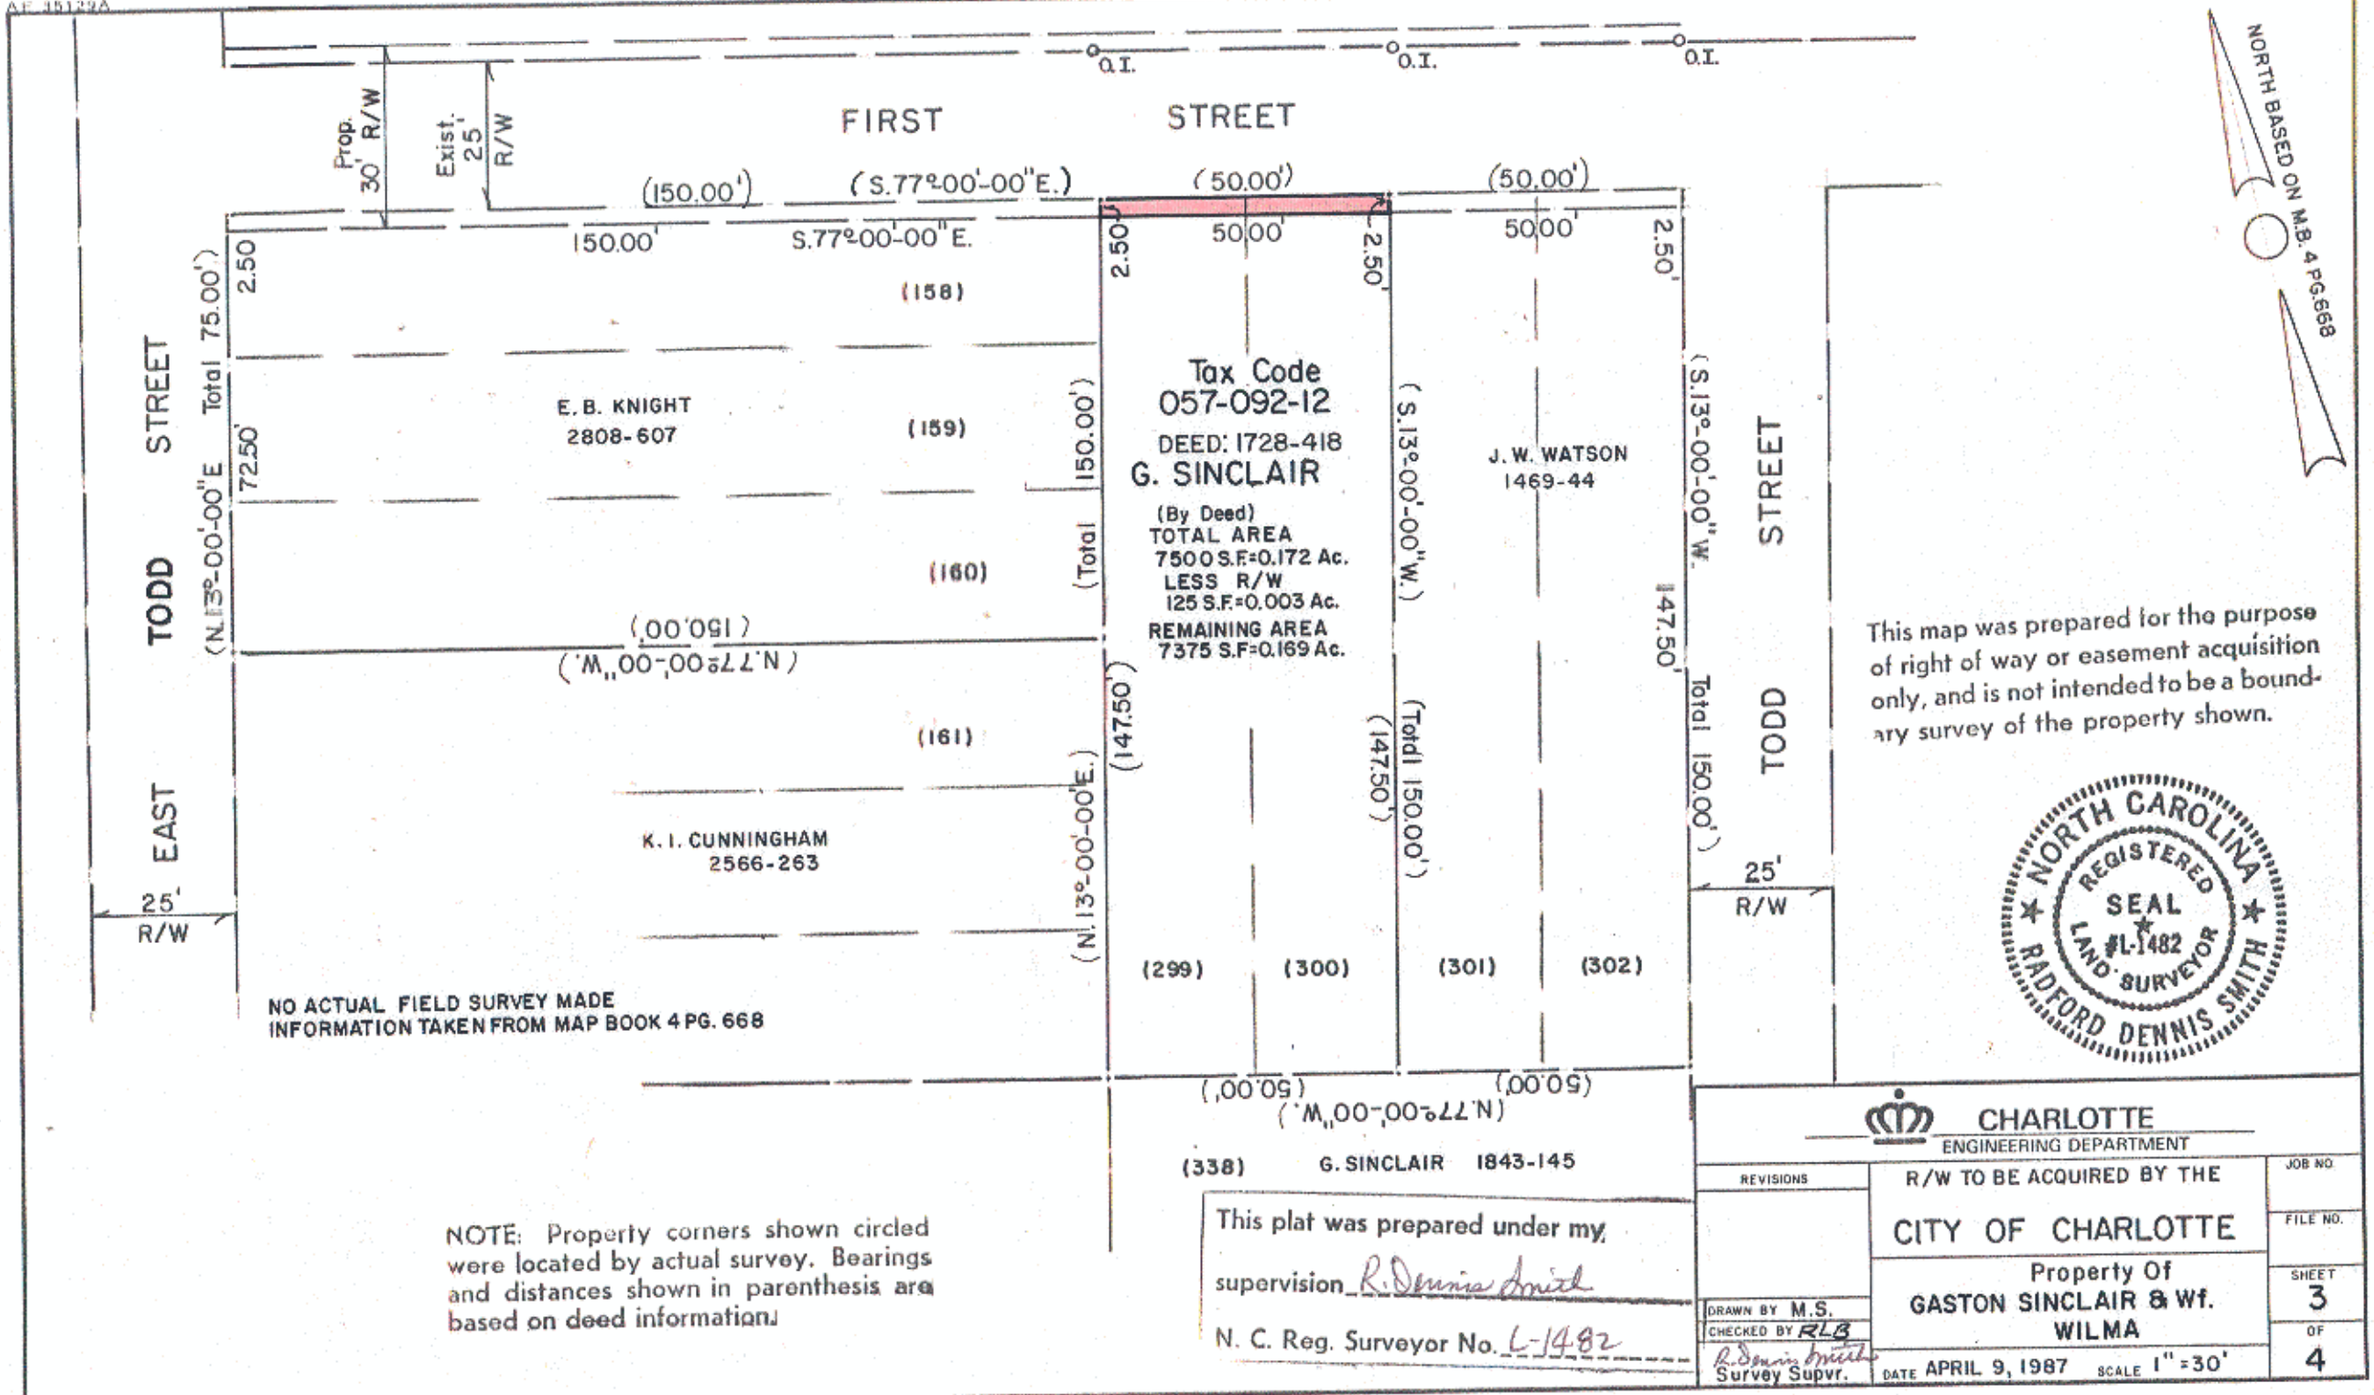

NO ACTUAL FIELD SURVEY MADE
INFORMATION TAKEN FROM MAP BOOK 4 PG. 668

NOTE: Property corners shown circled were located by actual survey. Bearings and distances shown in parenthesis are based on deed information.

This map was prepared for the purpose of right of way or easement acquisition only, and is not intended to be a boundary survey of the property shown.

NORTH CAROLINA REGISTERED SEAL #L-1482 LAND SURVEYOR RADFORD DENNIS SMITH

This plat was prepared under my supervision R. Dennis Smith

N. C. Reg. Surveyor No. L-1482

CHARLOTTE
ENGINEERING DEPARTMENT

REVISIONS

DRAWN BY M.S.
CHECKED BY RLB
R. Dennis Smith
Survey Supvr.

R/W TO BE ACQUIRED BY THE
CITY OF CHARLOTTE
Property Of
GASTON SINCLAIR & Wf.
WILMA

DATE APRIL 9, 1987 SCALE 1" = 30'

JOB NO.
FILE NO.
SHEET 3
OF 4

057-09