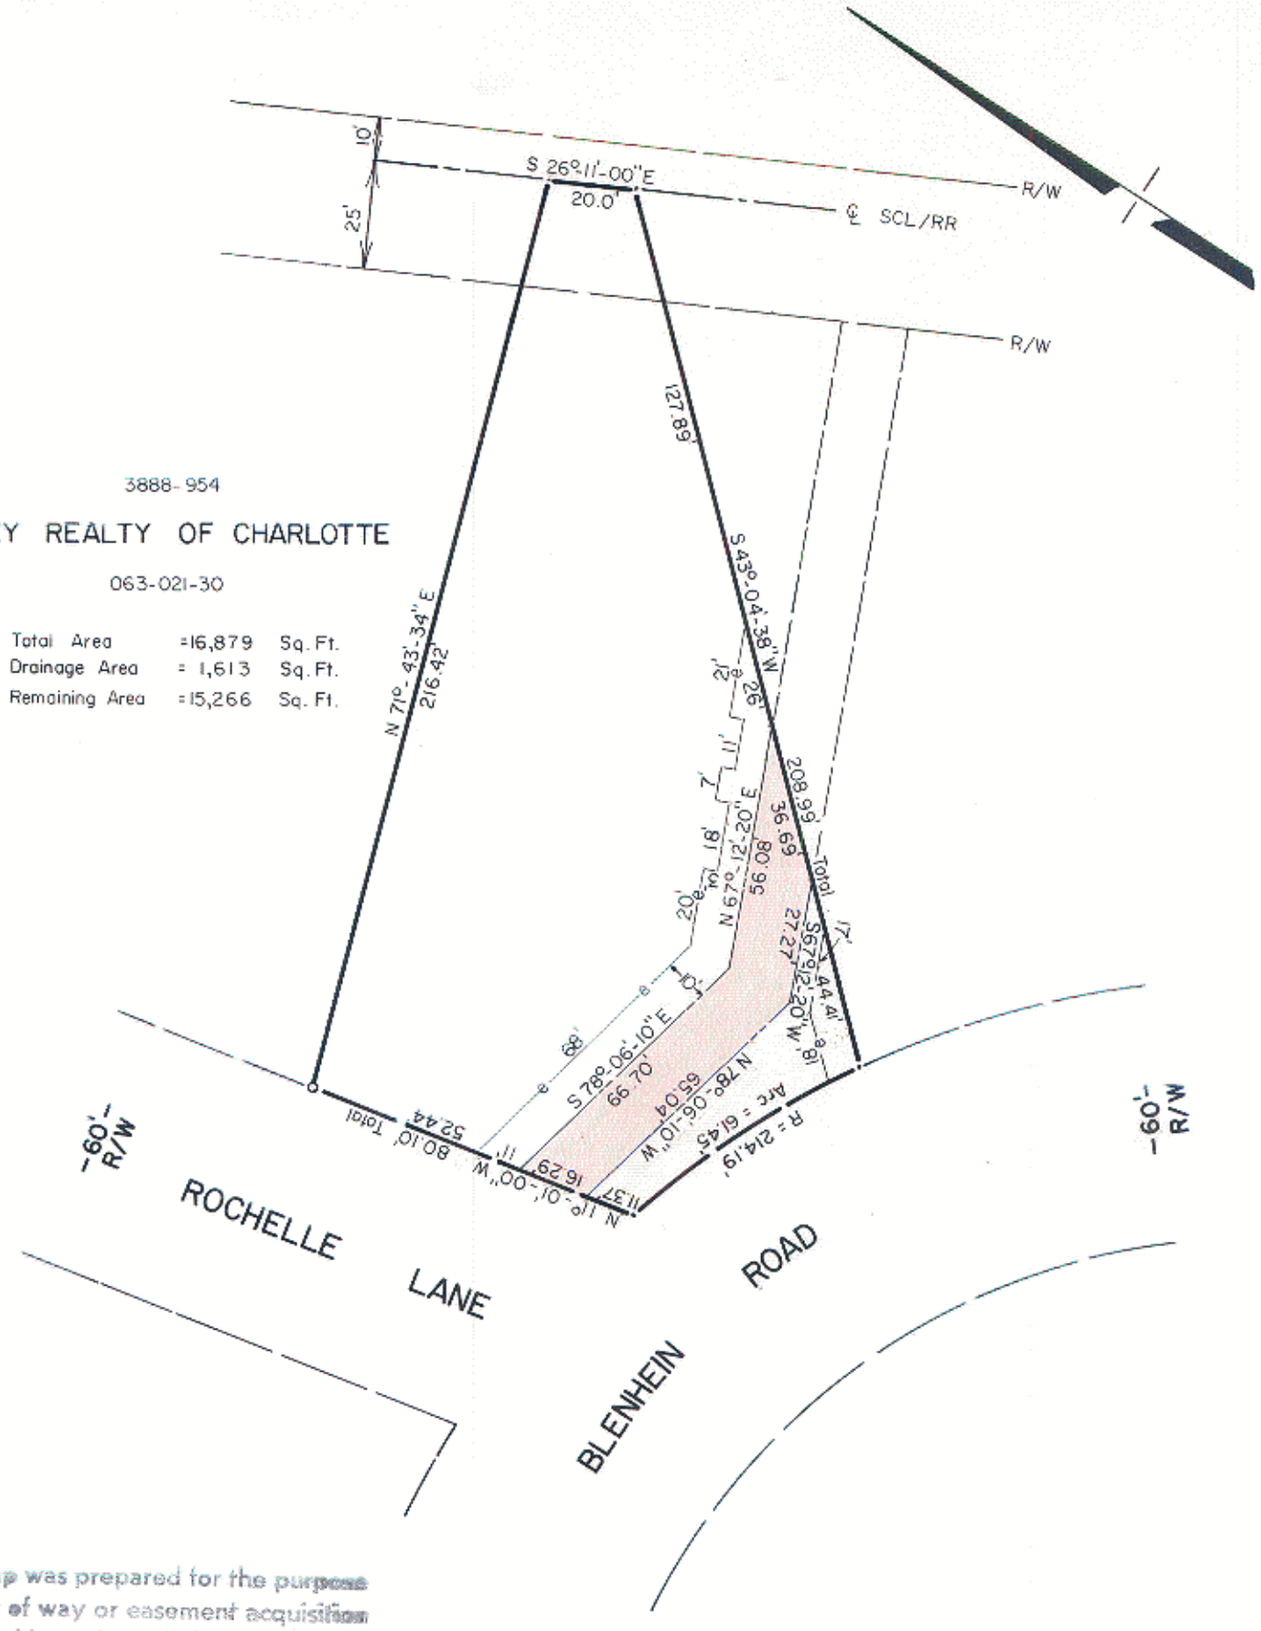

3888-954

KEY REALTY OF CHARLOTTE

063-021-30

Total Area	=16,879	Sq. Ft.
Drainage Area	= 1,613	Sq. Ft.
Remaining Area	=15,266	Sq. Ft.

This map was prepared for the purpose of right of way or easement acquisition only, and is not intended to be a boundary survey of the property shown.

NOTE: Property corners shown circled were located by actual survey. Bearings are based on Map Book 7 Page 117

NORTH CAROLINA REGISTERED SEAL L-1785 LAND SURVEYOR STEPHEN A. GILBERT

This plat was prepared under my supervision Stephen A Gilbert

N. C. Reg. Surveyor No. L-1785

CITY OF CHARLOTTE
NORTH CAROLINA
DEPARTMENT OF PUBLIC WORKS
ENGINEERING DIVISION

REVISIONS	PROPOSED DRAINAGE EASM'T BLENHEIN ROAD AT ROCHELLE LANE	JOB NO. 512-79-295 FILE NO.
DRAWN BY RWM CHECKED BY CITY ENGINEER	PROPERTY OF KEY REALTY OF CHARLOTTE DATE AUGUST 1, 1979 SCALE 1" = 40'	SHEET 1 OF 2

DUNCAN-PARNELL, INC., CHARLOTTE 279

63 80-02