AF 47459

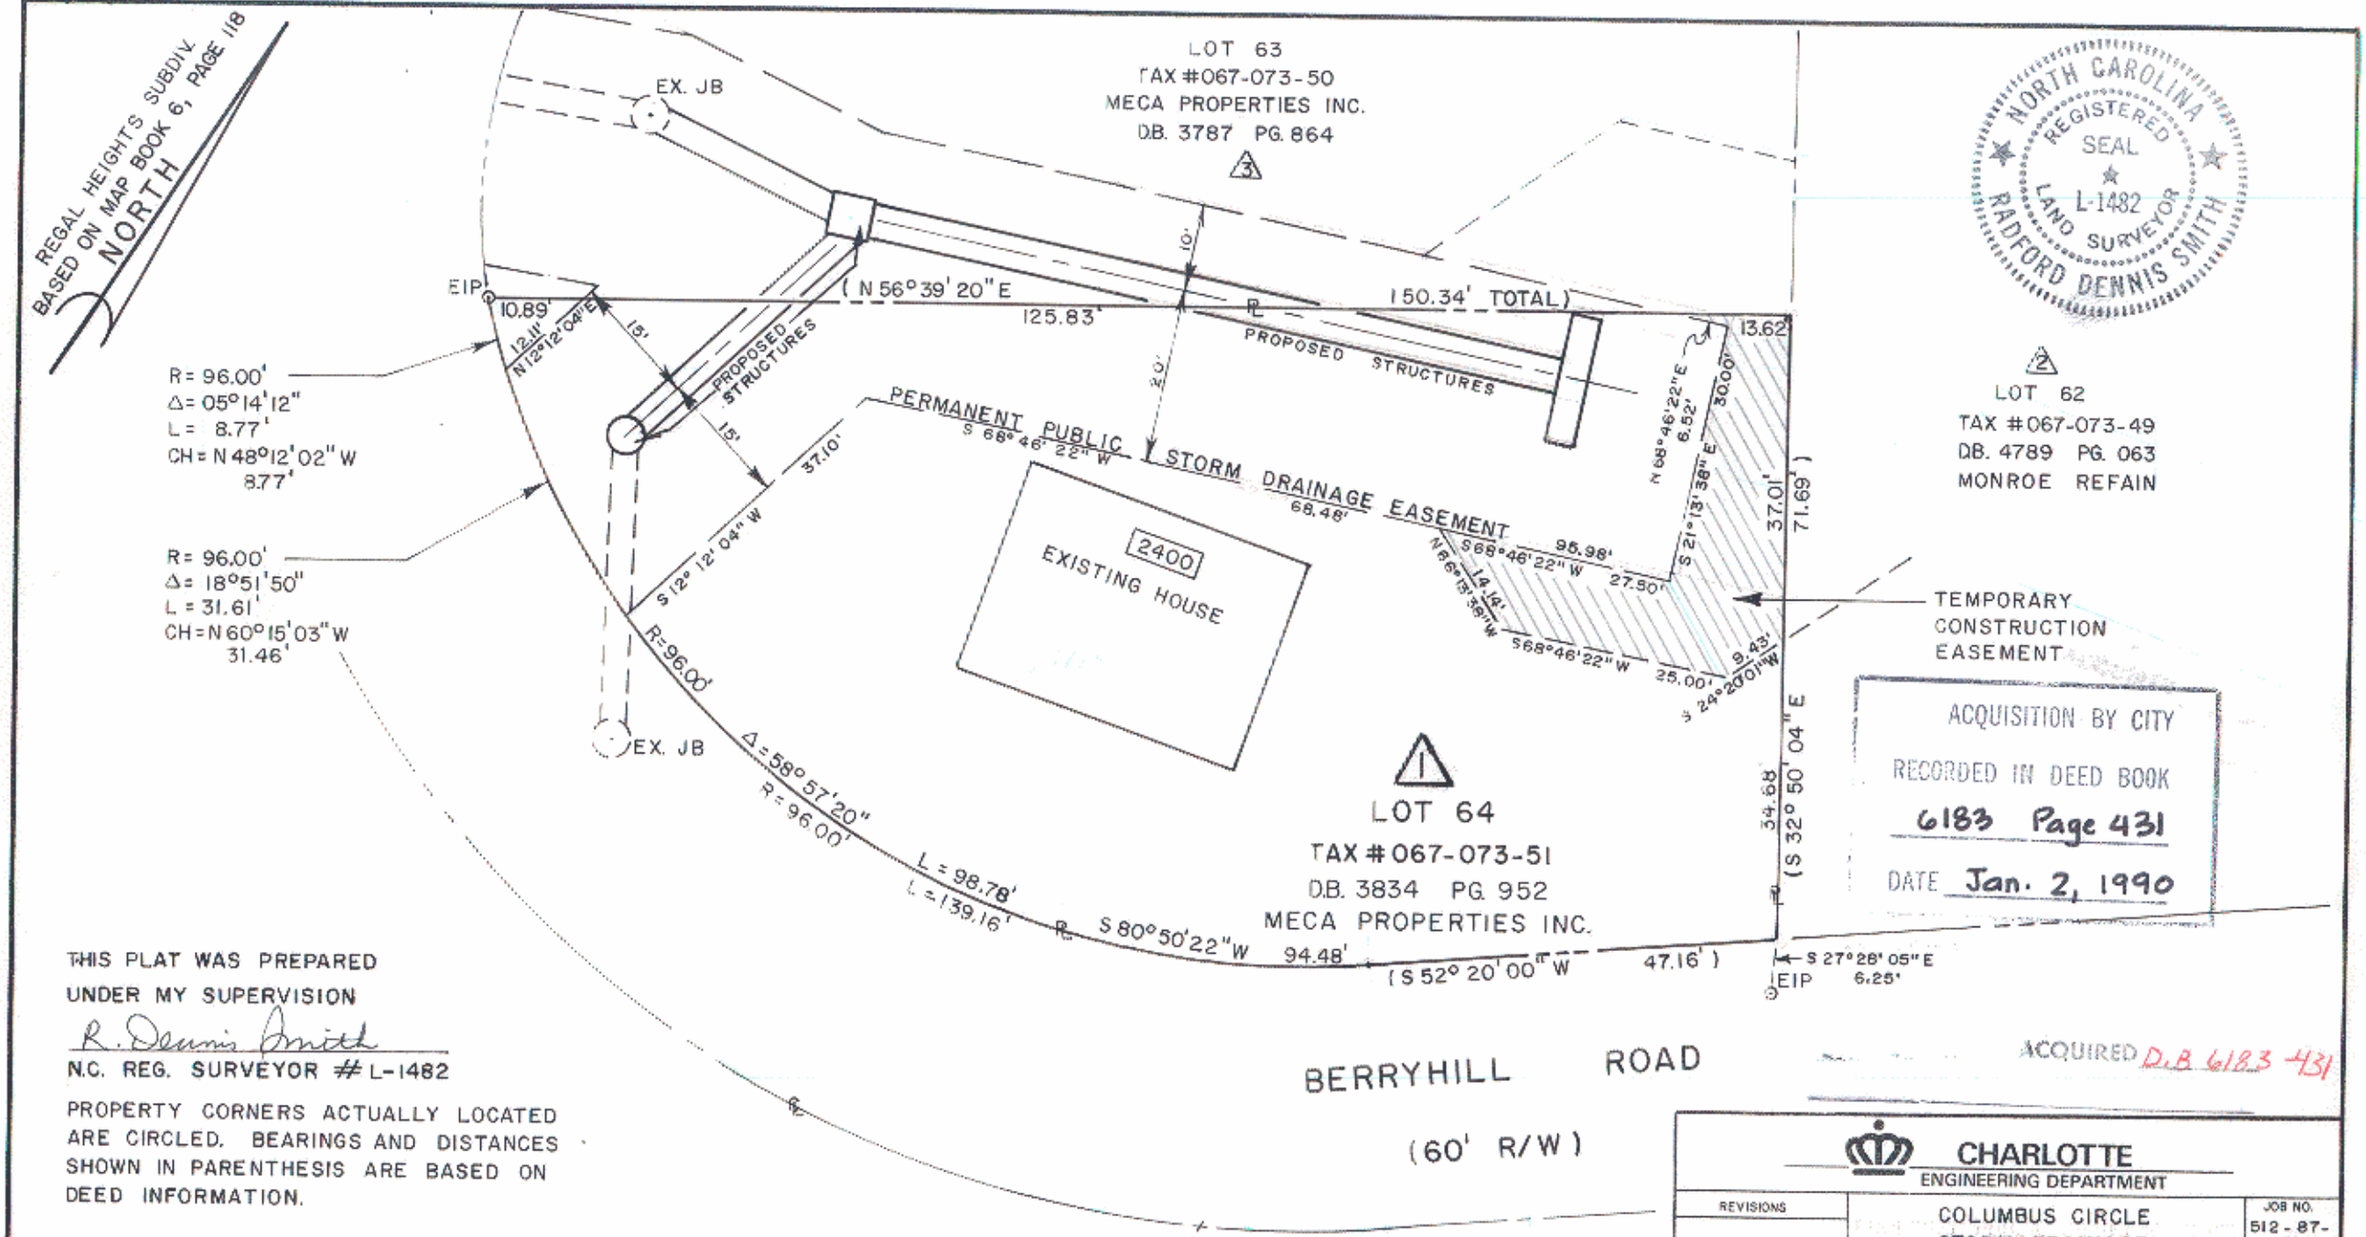

NORTH CAROLINA REGISTERED SEAL L-1482 LAND SURVEYOR RADFORD DENNIS SMITH

ACQUISITION BY CITY
RECORDED IN DEED BOOK
6183 Page 431
DATE Jan. 2, 1990

THIS PLAT WAS PREPARED
UNDER MY SUPERVISION
R. Dennis Smith
N.C. REG. SURVEYOR # L-1482

PROPERTY CORNERS ACTUALLY LOCATED ARE CIRCLED. BEARINGS AND DISTANCES SHOWN IN PARENTHESIS ARE BASED ON DEED INFORMATION.

THIS MAP WAS PREPARED FOR THE PURPOSE OF ACQUISITION ONLY AND IS NOT INTENDED TO BE A BOUNDARY SURVEY OF THE TOTAL PROPERTY SHOWN.

TOTAL LOT 64 BY DEED:	9,446	SF / 0.22 AC.
PERMANENT STORM ESMT.:	2,967	SF / 0.07 AC.
TEMPORARY CONST. ESMT.:	677	SF / 0.015 AC.

ACQUIRED D.B. 6183 431

CHARLOTTE
ENGINEERING DEPARTMENT

REVISIONS	COLUMBUS CIRCLE STORM DRAINAGE REPAIRS	JOB NO. 512-87-161
		FILE NO.
	PROPERTY OF MECA PROPERTIES INC.	SHEET 1
DRAWN BY DLW		
CHECKED BY JTW/GLK	CHARLOTTE, NORTH CAROLINA	OF 1
R. Dennis Smith SURVEY SUPR.	DATE 5-4-89 SCALE 1" = 20'	

67-73