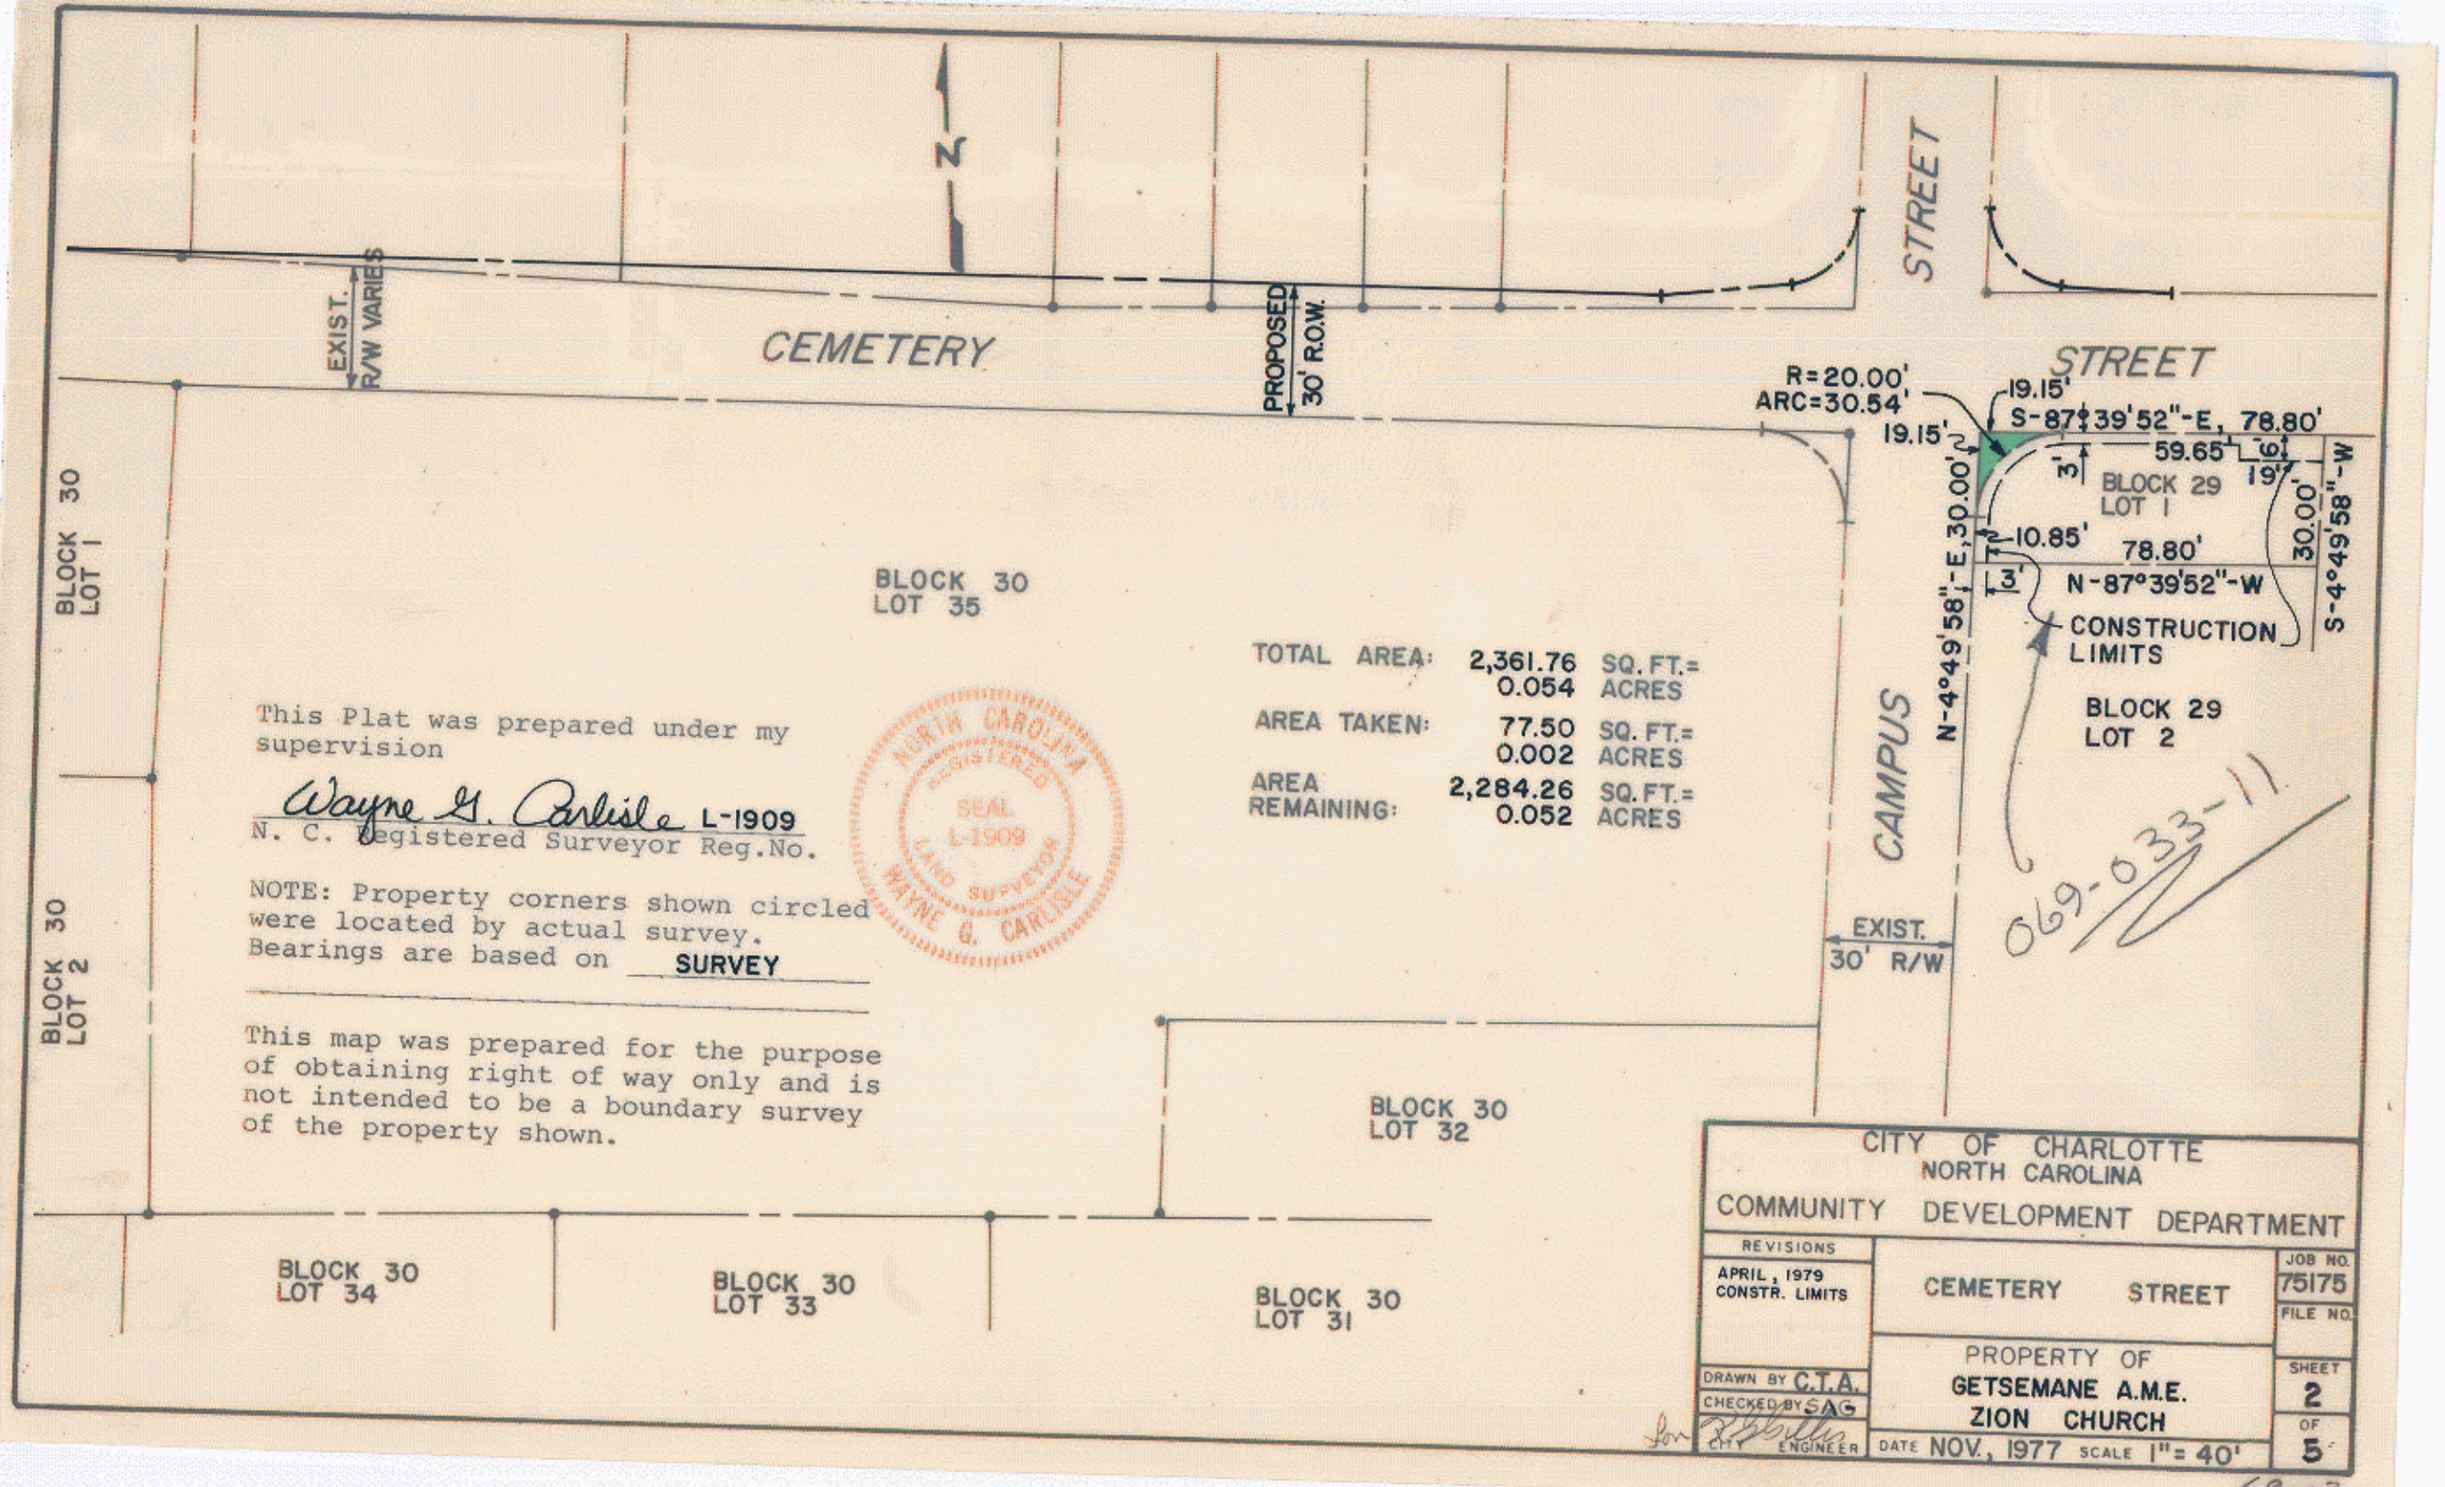
N
CEMETERY
EXIST. R/W VARIES
PROPOSED 30' R.O.W.
STREET
STREET
R=20.00'
ARC=30.54'
19.15'
19.15'
S-87°39'52"-E, 78.80'
59.65'
6'
19'
3'
BLOCK 29
LOT 1
30.00'
S-4°49'58"-W
10.85'
78.80'
3'
N-87°39'52"-W
N-4°49'58"-E, 30.00'
CONSTRUCTION LIMITS
BLOCK 29
LOT 2
CAMPUS
EXIST. 30' R/W
BLOCK 30
LOT 1
BLOCK 30
LOT 35
BLOCK 30
LOT 2
BLOCK 30
LOT 32
BLOCK 30
LOT 34
BLOCK 30
LOT 33
BLOCK 30
LOT 31
069-033-11
TOTAL AREA: 2,361.76 SQ. FT.= 0.054 ACRES
AREA TAKEN: 77.50 SQ. FT.= 0.002 ACRES
AREA REMAINING: 2,284.26 SQ. FT.= 0.052 ACRES
This Plat was prepared under my supervision
Wayne G. Carlisle L-1909
N. C. Registered Surveyor Reg.No.
NOTE: Property corners shown circled were located by actual survey.
Bearings are based on SURVEY
This map was prepared for the purpose of obtaining right of way only and is not intended to be a boundary survey of the property shown.
NORTH CAROLINA REGISTERED SEAL L-1909 LAND SURVEYOR WAYNE G. CARLISLE
CITY OF CHARLOTTE
NORTH CAROLINA
COMMUNITY DEVELOPMENT DEPARTMENT
REVISIONS
APRIL, 1979 CONSTR. LIMITS
CEMETERY STREET
JOB NO. 75175
FILE NO.
PROPERTY OF
GETSEMANE A.M.E. ZION CHURCH
SHEET 2 OF 5
DRAWN BY C.T.A.
CHECKED BY SAG
for CITY ENGINEER
DATE NOV., 1977 SCALE 1"= 40'