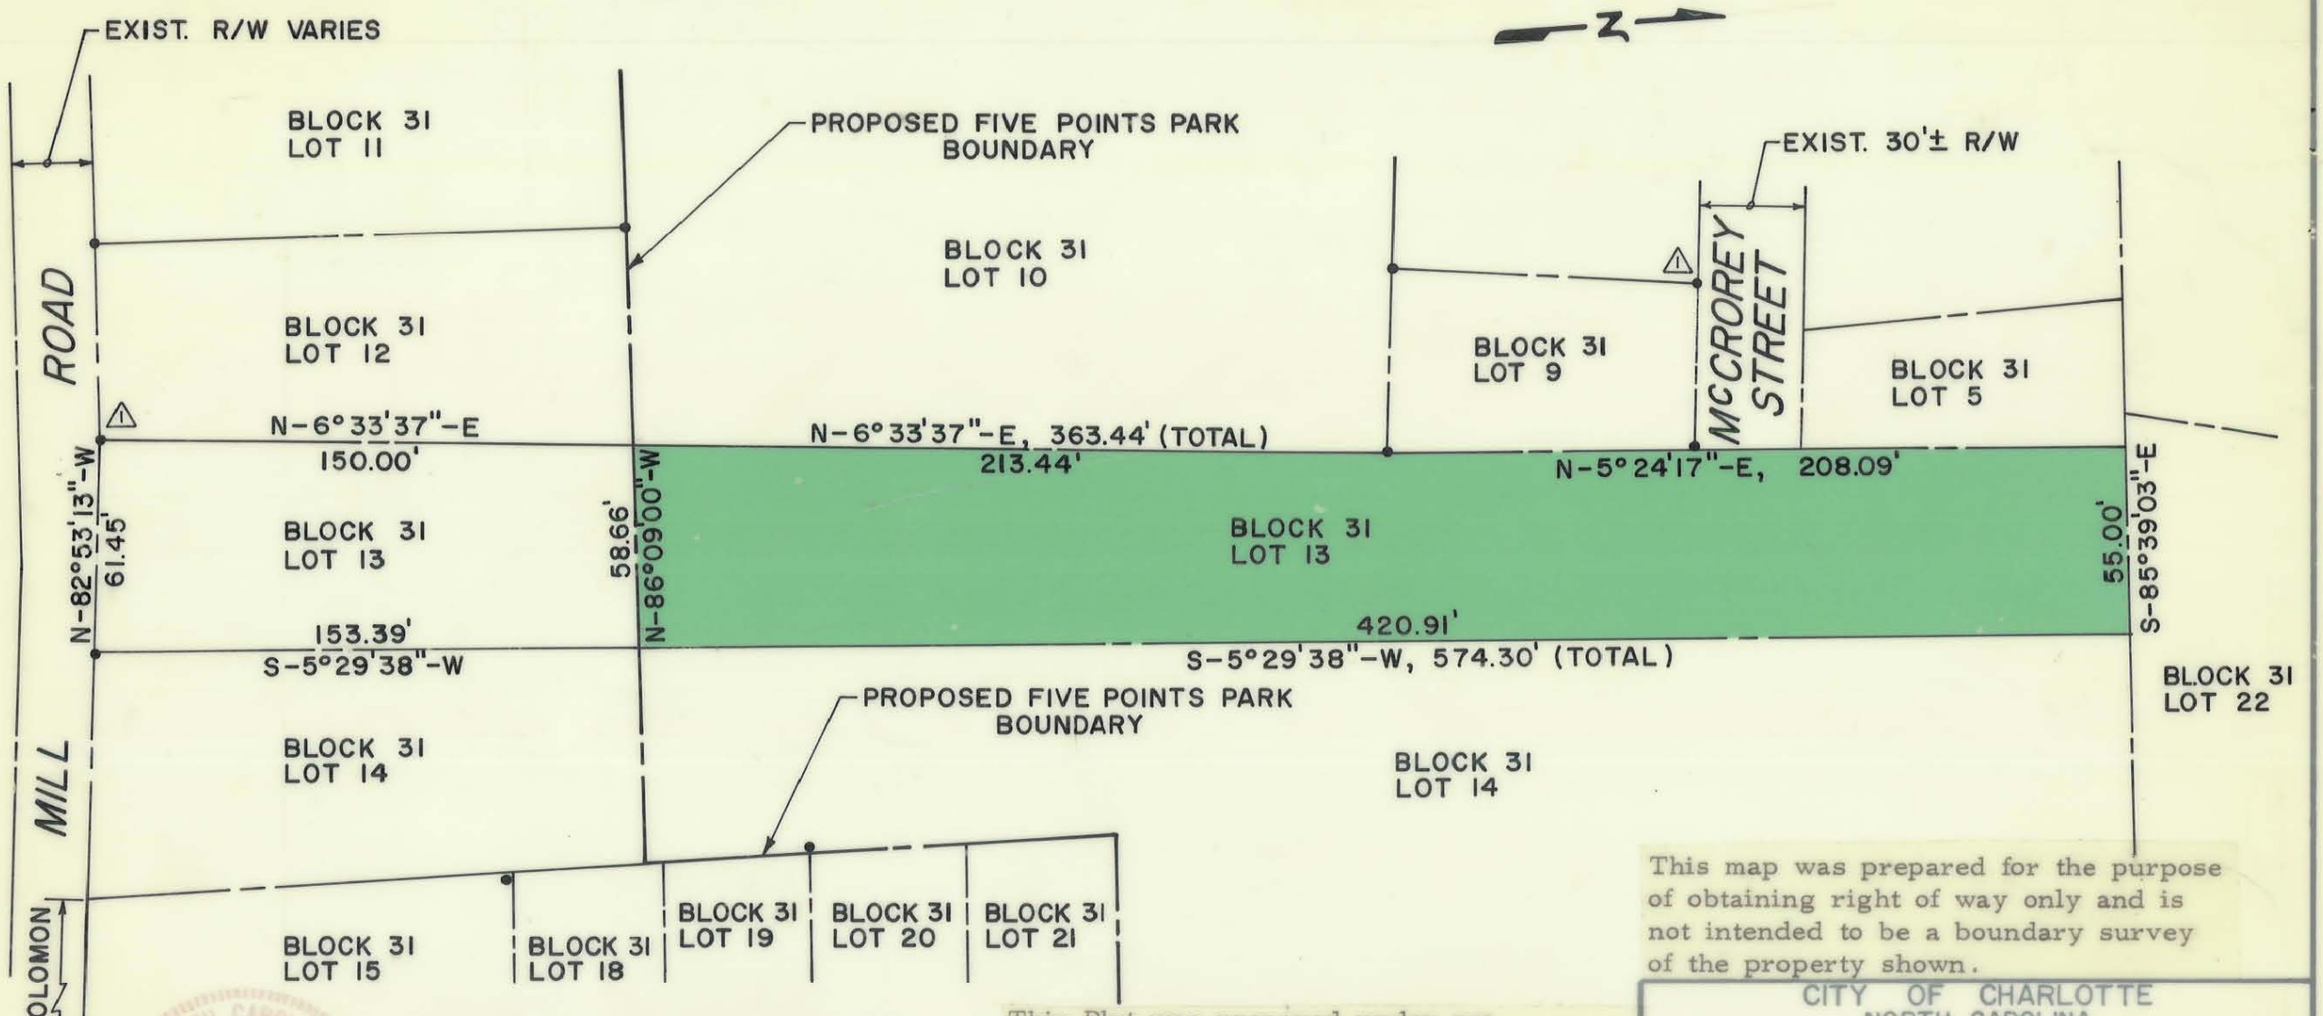


This map was prepared for the purpose of obtaining right of way only and is not intended to be a boundary survey of the property shown.

△ DENOTES IRON PINS THAT ARE ACTUAL PROPERTY CORNERS.

TOTAL AREA: 32,585.81 SQ.FT.= 0.748 ACRES

AREA TAKEN: 23,479.54 SQ.FT.= 0.539 ACRES

AREA REMAINING: 9,106.27 SQ.FT.= 0.209 ACRES

This Plat was prepared under my supervision

L 1594

N.C. Registered Surveyor Reg.No.

NOTE: Property pins shown • were located by actual survey. Bearings are based on SURVEY

CITY OF CHARLOTTE
NORTH CAROLINA
COMMUNITY DEVELOPMENT DEPARTMENT

| | | |
|---|---|---|
| REVISIONS | MILL ROAD | JOB NO. 75175 |
| | | FILE NO. |
| DRAWN BY C.T.A | PROPERTY OF LORAINE T. KINNEY | SHEET 3 |
| CHECKED BY SAG | | OF 10 |
| CITY ENGINEER | DATE APR., 1978 SCALE 1" = 40' | |

69-035