# West Morehead Street

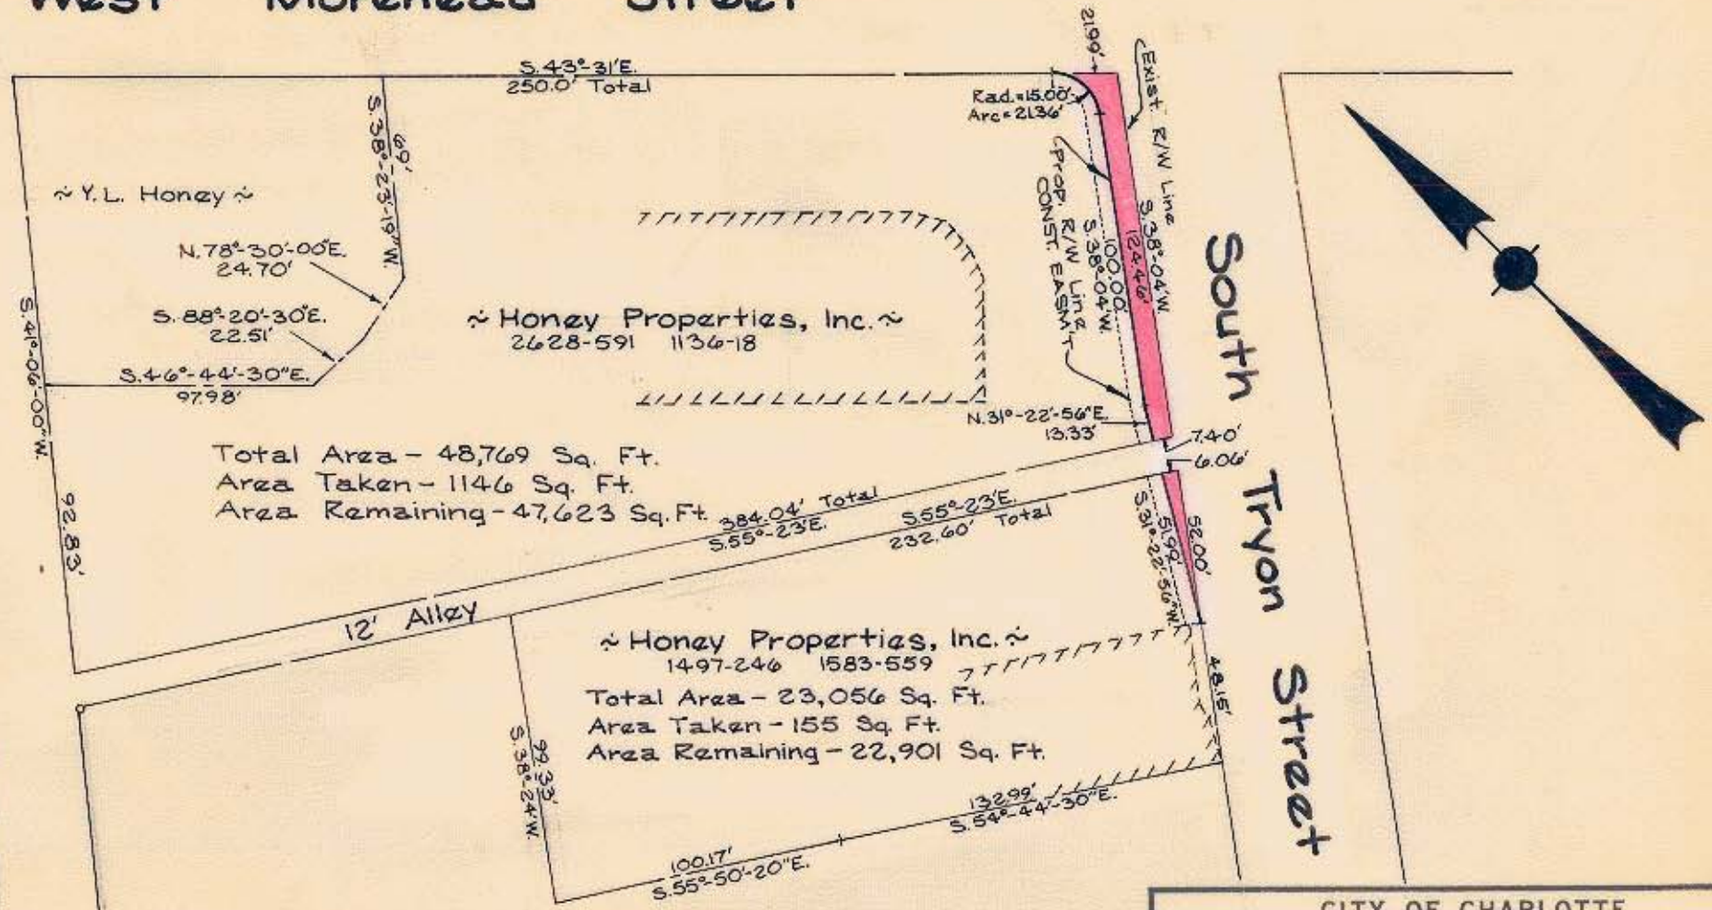


Total Area - 48,769 Sq. Ft.
Area Taken - 1146 Sq. Ft.
Area Remaining - 47,623 Sq. Ft.

≈ Honey Properties, Inc. ≈
1497-246 1583-559
Total Area - 23,056 Sq. Ft.
Area Taken - 155 Sq. Ft.
Area Remaining - 22,901 Sq. Ft.

NOTE: Property corners shown circled were located by actual survey. Bearings are based on existing deed.

NORTH CAROLINA REGISTERED SEAL *** 4343 ENGINEER KENNETH G. GILLIS

This plat was prepared under my supervision K G Gillis
N.C. Reg. Engineer No 4343

Combined Total Area - 71,825 Sq. Ft.
Combined Area Taken - 1301 Sq. Ft.
Combined Area Remaing - 70,524 Sq. Ft.

CITY OF CHARLOTTE
NORTH CAROLINA
ENGINEERING DEPARTMENT

| | | |
|---|---|---|
| REVISIONS | South Tryon St. Widening | JOB NO. 512-72-47 |
| | | FILE NO. |
| DRAWN BY Craig | Property Of Honey Properties, Inc. | SHEET 1 |
| CHECKED BY | | OF 1 |
| CITY ENGINEER | DATE Feb., 1972 SCALE 1" = 60' | |

DIETZGEN 196H 11209

73-5