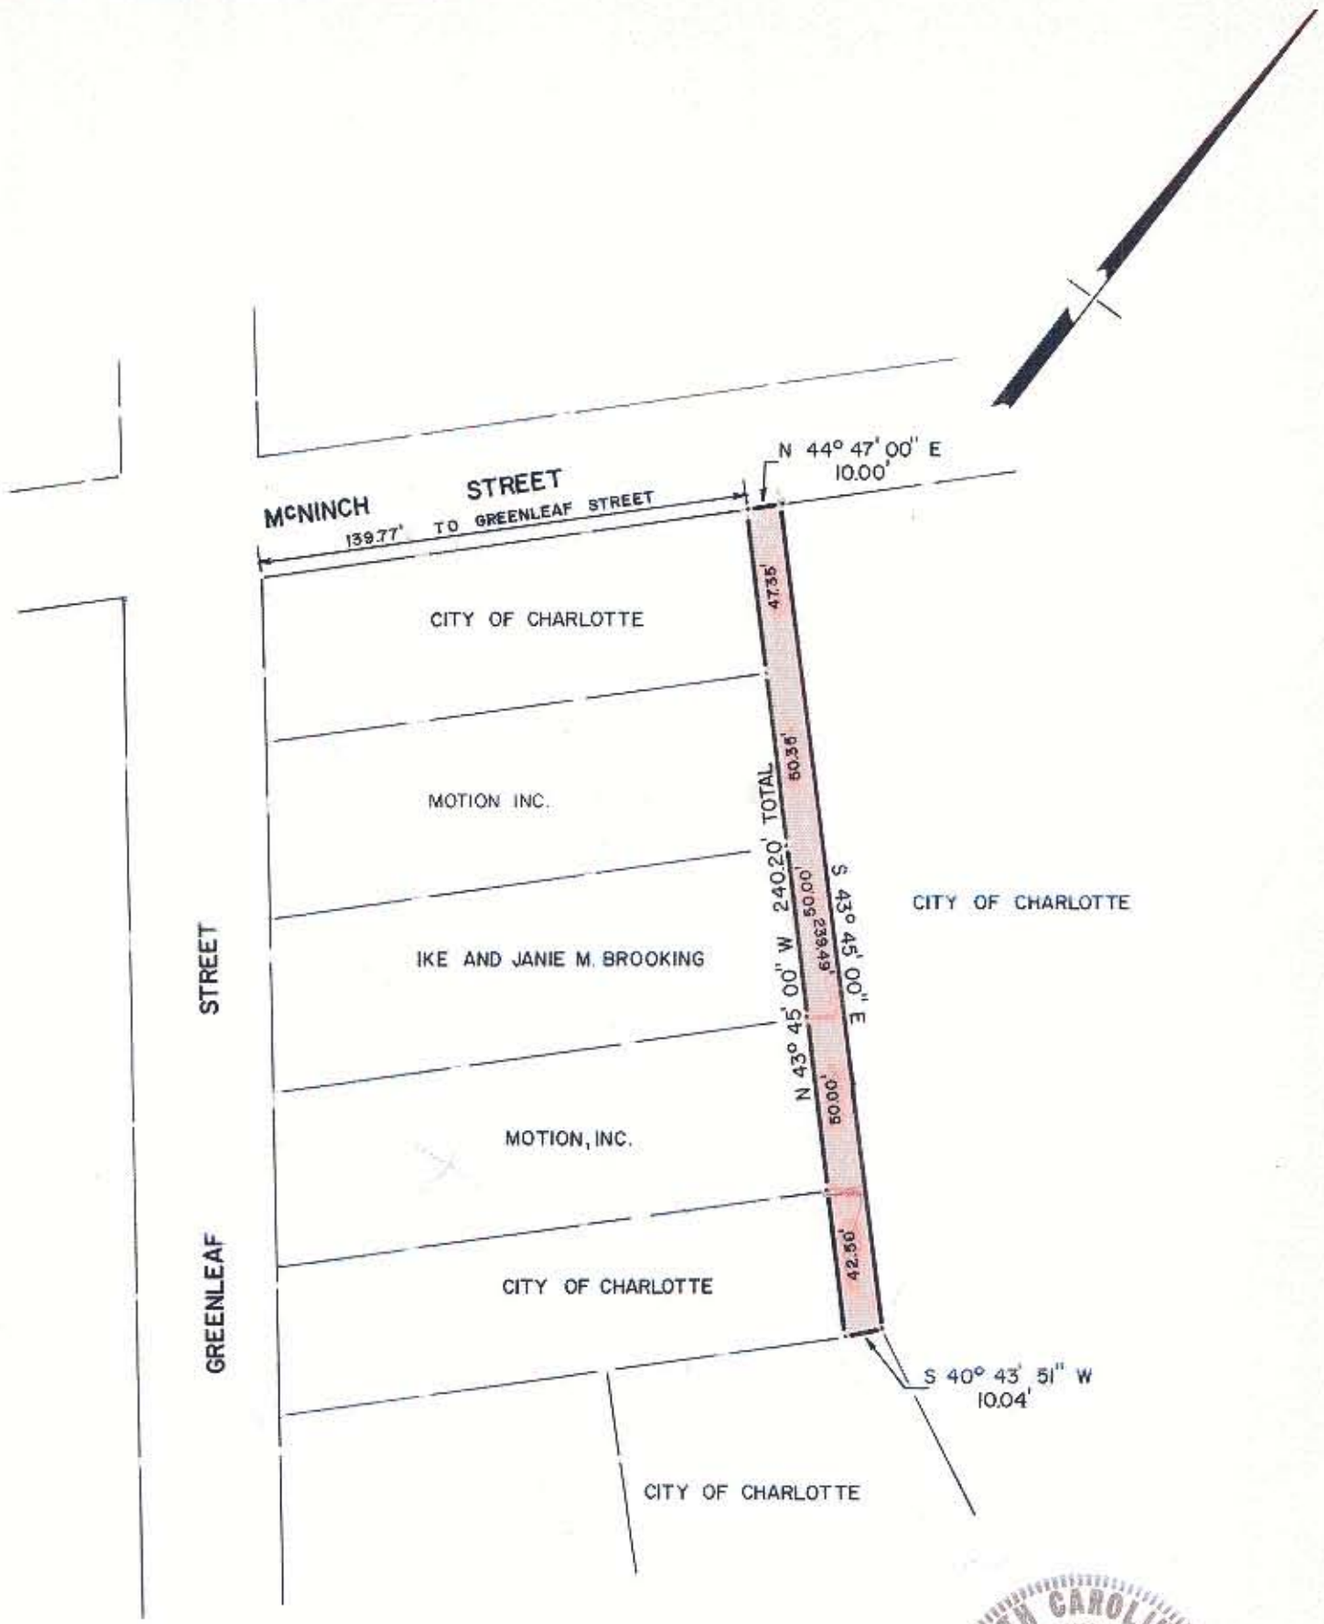

NOTE: Property corners shown circled were located by actual survey.. Bearings are based on

MAP BOOK 967-571

DEED 2136-160

This plat was prepared under my supervision Stephen A Gilbert

N. C. Reg. Surveyor No. L-1785

This map was prepared for the purpose of right of way or easement acquisition only, and is not intended to be a boundary survey of the property shown.

NORTH CAROLINA REGISTERED SEAL L-1785 LAND SURVEYOR STEPHEN A. GILBERT

TOTAL AREA OF ABANDONED ALLEY = 2408 SQ. FT. = 0.05 AC.

CITY OF CHARLOTTE
NORTH CAROLINA
DEPARTMENT OF PUBLIC WORKS
ENGINEERING DIVISION

REVISIONS	ALLEYWAY TO BE ABANDONED	JOB NO.
7-25-79 Owner Name CCM		FILE NO.
	THIRD WARD COMMUNITY DEVELOPMENT	SHEET 1
DRAWN BY A.R.	BLOCK NO. 24	
CHECKED BY RW		OF 1
CITY ENGINEER	DATE 4-19-79 SCALE 1" = 50'	

DUNCAN-PARNELL, INC., CHARLOTTE 279

73-203