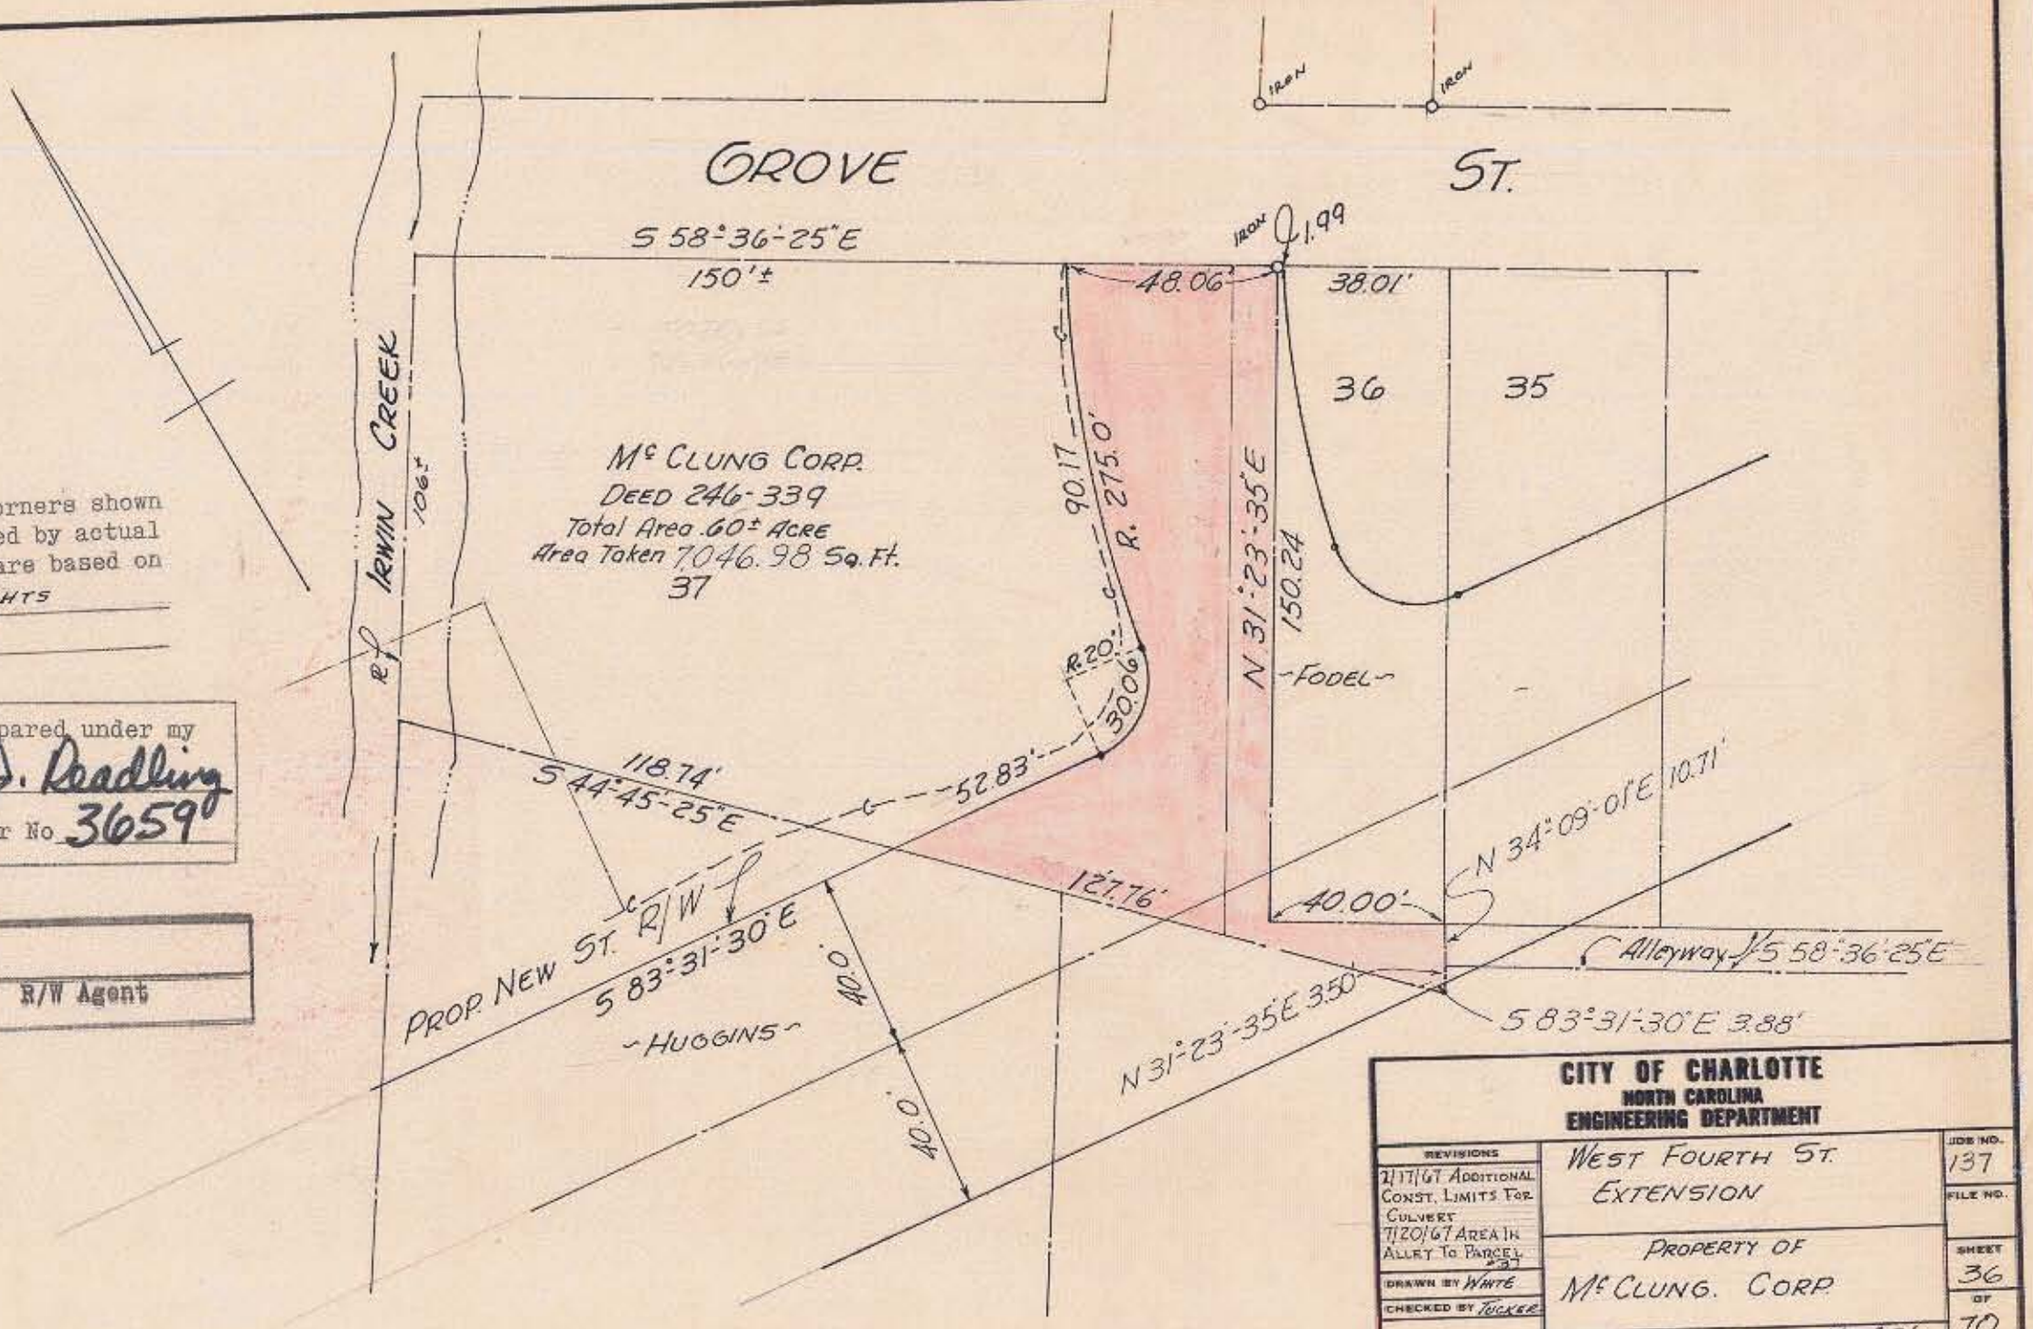

NOTE: Property corners shown circled were located by actual survey. Bearings are based on PLAT WESLEY HEIGHTS

This plat was prepared under my supervision C. D. Radling
N.C. Reg. Engineer No. 3659

Approved by _____ R/W Agent

CITY OF CHARLOTTE
NORTH CAROLINA
ENGINEERING DEPARTMENT

REVISIONS	WEST FOURTH ST. EXTENSION	JOB NO. 137
2/17/67 ADDITIONAL CONST. LIMITS FOR CULVERT 7/20/67 AREA IN ALLEY TO PARCEL 37		FILE NO.
DRAWN BY WHITE	PROPERTY OF McCLUNG. CORP.	SHEET 36
CHECKED BY TUCKER		OF 70
CITY ENGINEER	DATE 12/66 SCALE 1" 40'	

93-212-01/214-01