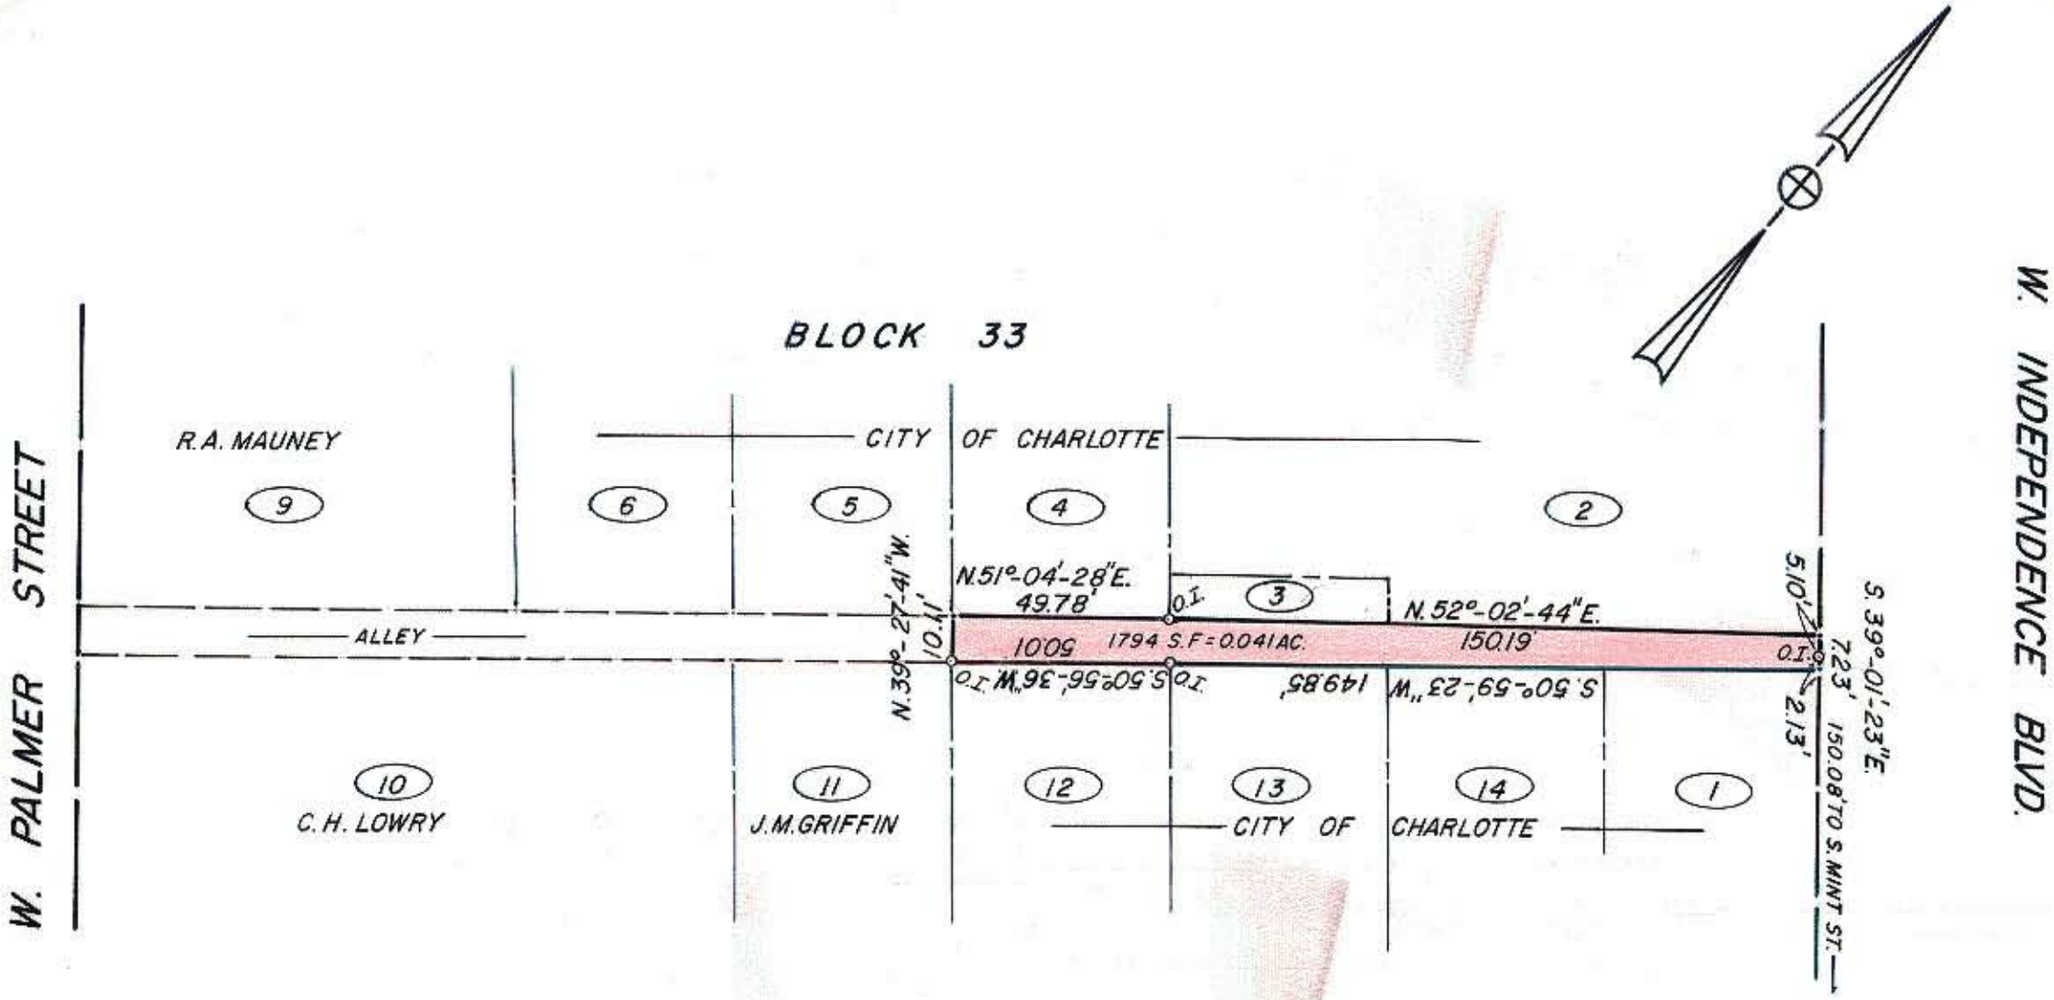

NOTE: Property corners shown circled were located by actual survey. Bearings are based on DEED 4147-538

This plat was prepared under my supervision Stephen A Gilbert

N. C. Reg. Surveyor No. L-1785

NORTH CAROLINA REGISTERED SEAL L-1785 LAND SURVEYOR STEPHEN A. GILBERT

CITY OF CHARLOTTE
NORTH CAROLINA
DEPARTMENT OF PUBLIC WORKS
ENGINEERING DIVISION

REVISIONS	WEST MOREHEAD NEIGHBORHOOD STRATEGY AREA	JOB NO. 512-75-102
		FILE NO.
DRAWN BY M S	A PORTION OF ALLEYWAY TO BE ABANDONED	SHEET 1
CHECKED BY RW		OF 1
CITY ENGINEER	DATE NOV. 28, 1980 SCALE 1" = 40'	

DUNCAN-PARNELL, INC., CHARLOTTE 279

73-261