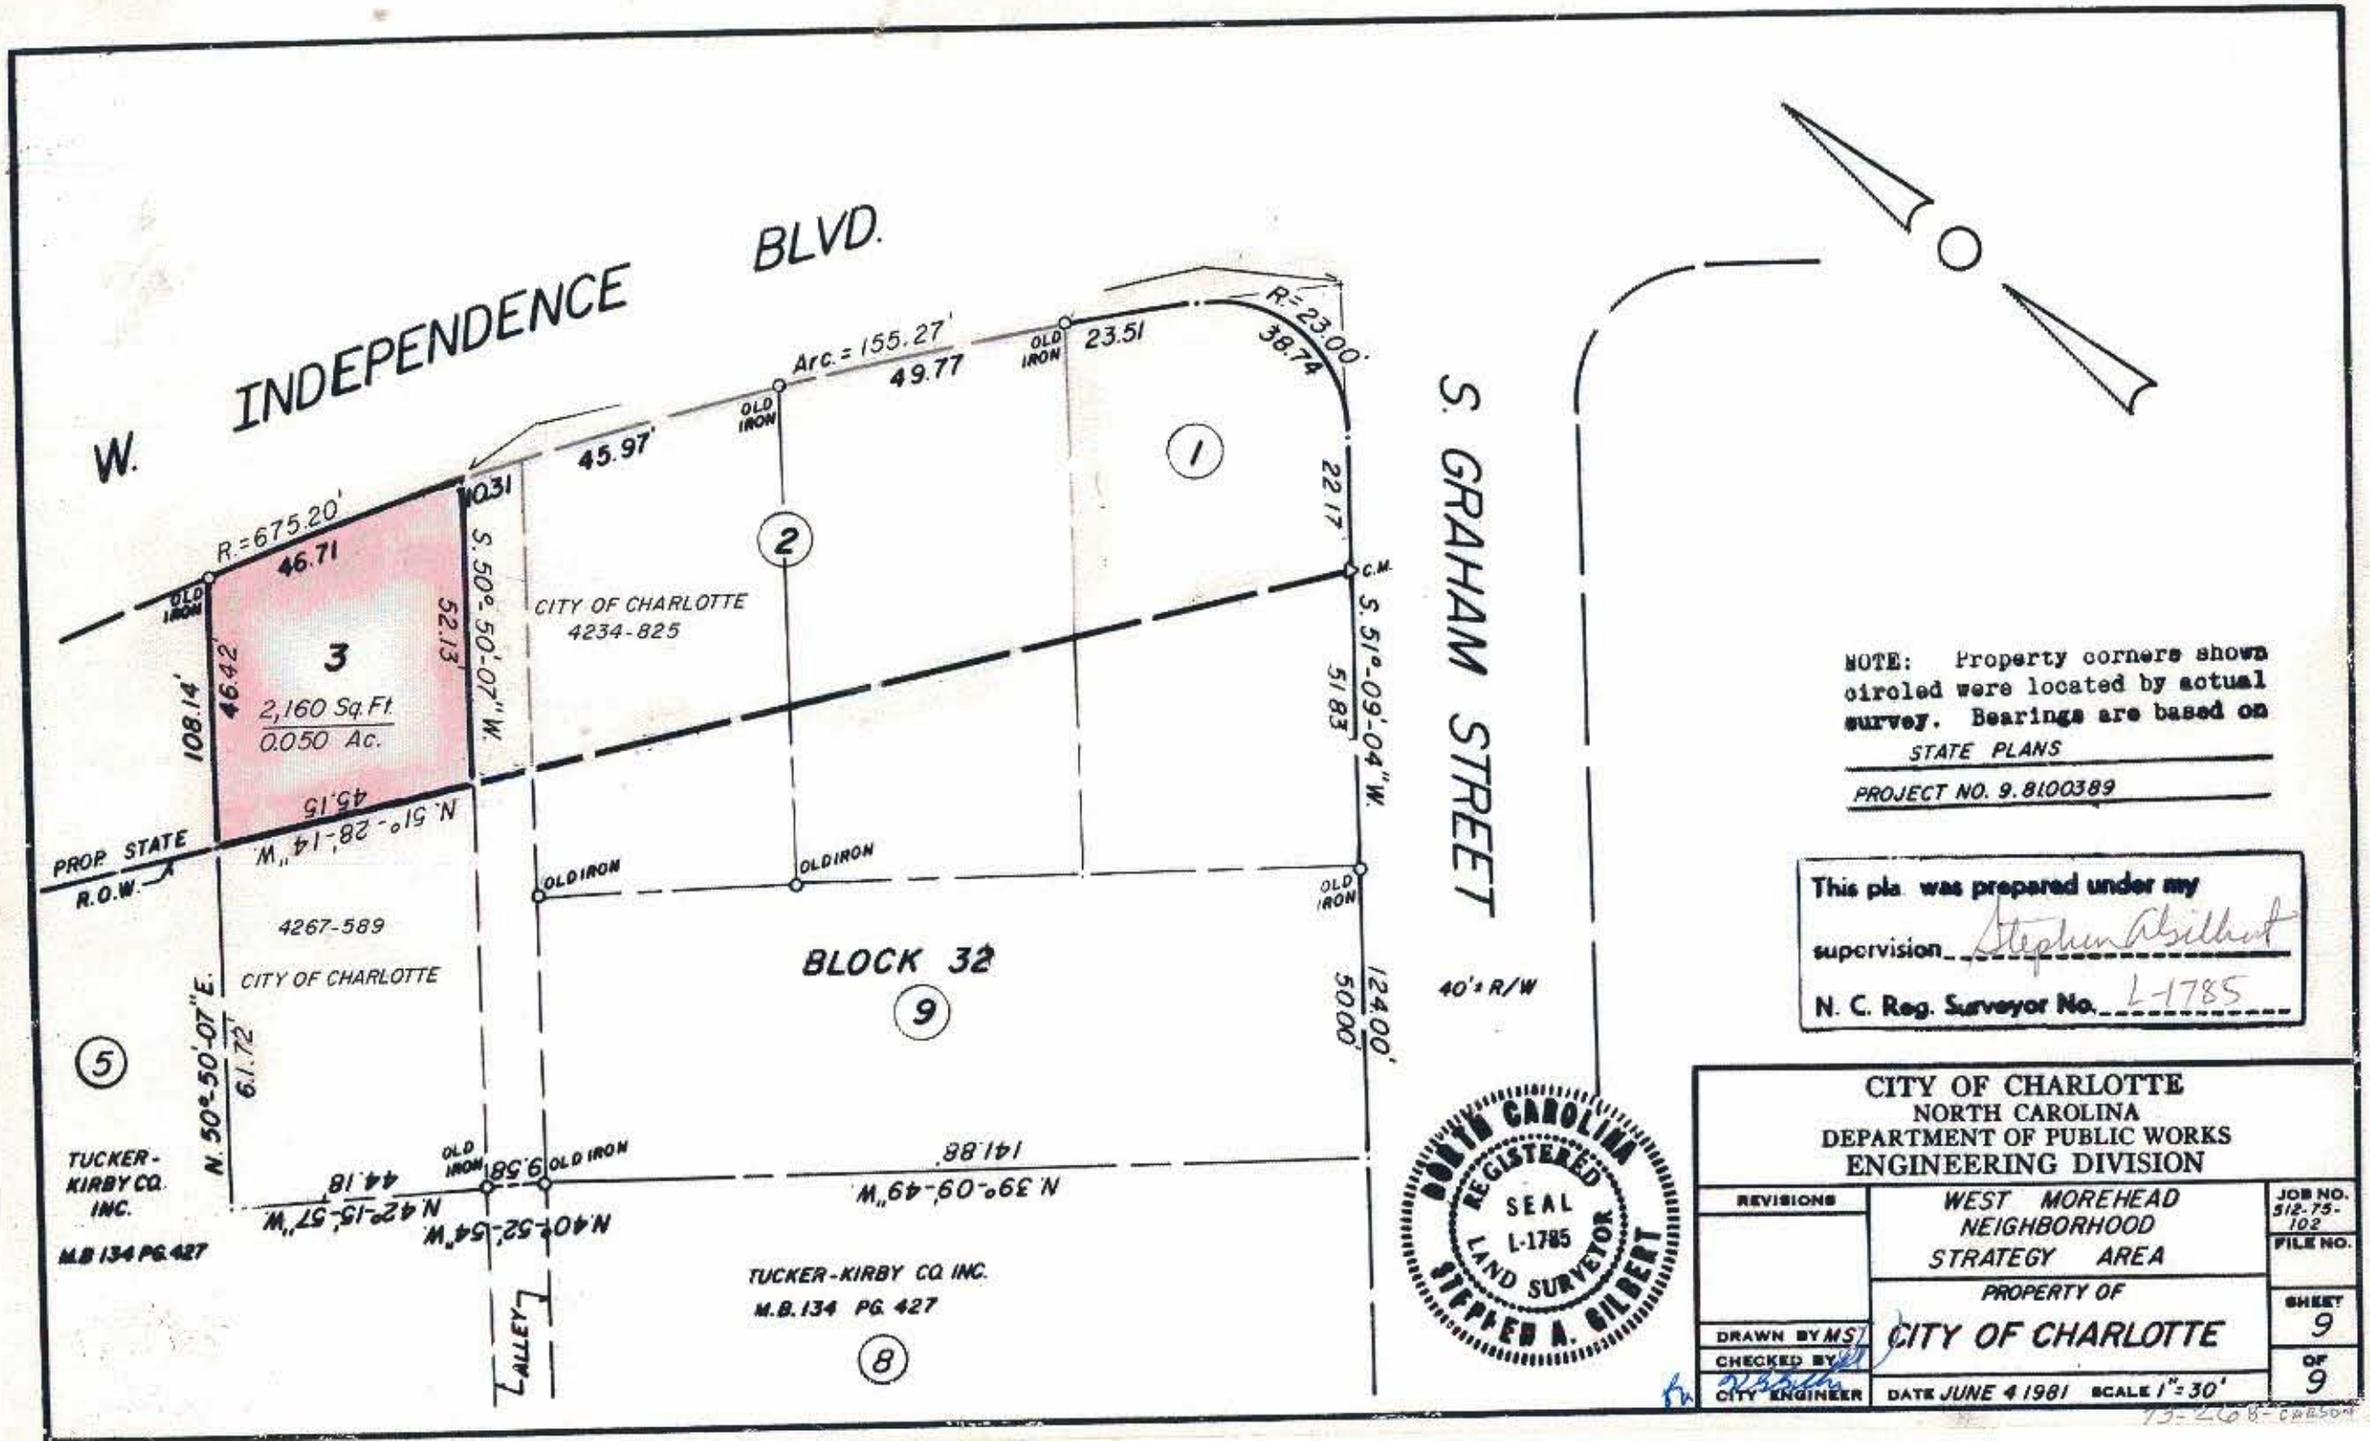

NOTE: Property corners shown circled were located by actual survey. Bearings are based on STATE PLANS

PROJECT NO. 9.8100389

This plat was prepared under my supervision Stephen A Gilbert

N. C. Reg. Surveyor No. L-1785

NORTH CAROLINA REGISTERED SEAL L-1785 LAND SURVEYOR STEPHEN A. GILBERT

CITY OF CHARLOTTE
NORTH CAROLINA
DEPARTMENT OF PUBLIC WORKS
ENGINEERING DIVISION

REVISIONS	WEST MOREHEAD NEIGHBORHOOD STRATEGY AREA	JOB NO. 512-75-102
	PROPERTY OF	FILE NO.
DRAWN BY MST	CITY OF CHARLOTTE	SHEET 9
CHECKED BY		OF 9
CITY ENGINEER	DATE JUNE 4 1981 SCALE 1"=30'	

73-268-CARSON 8V