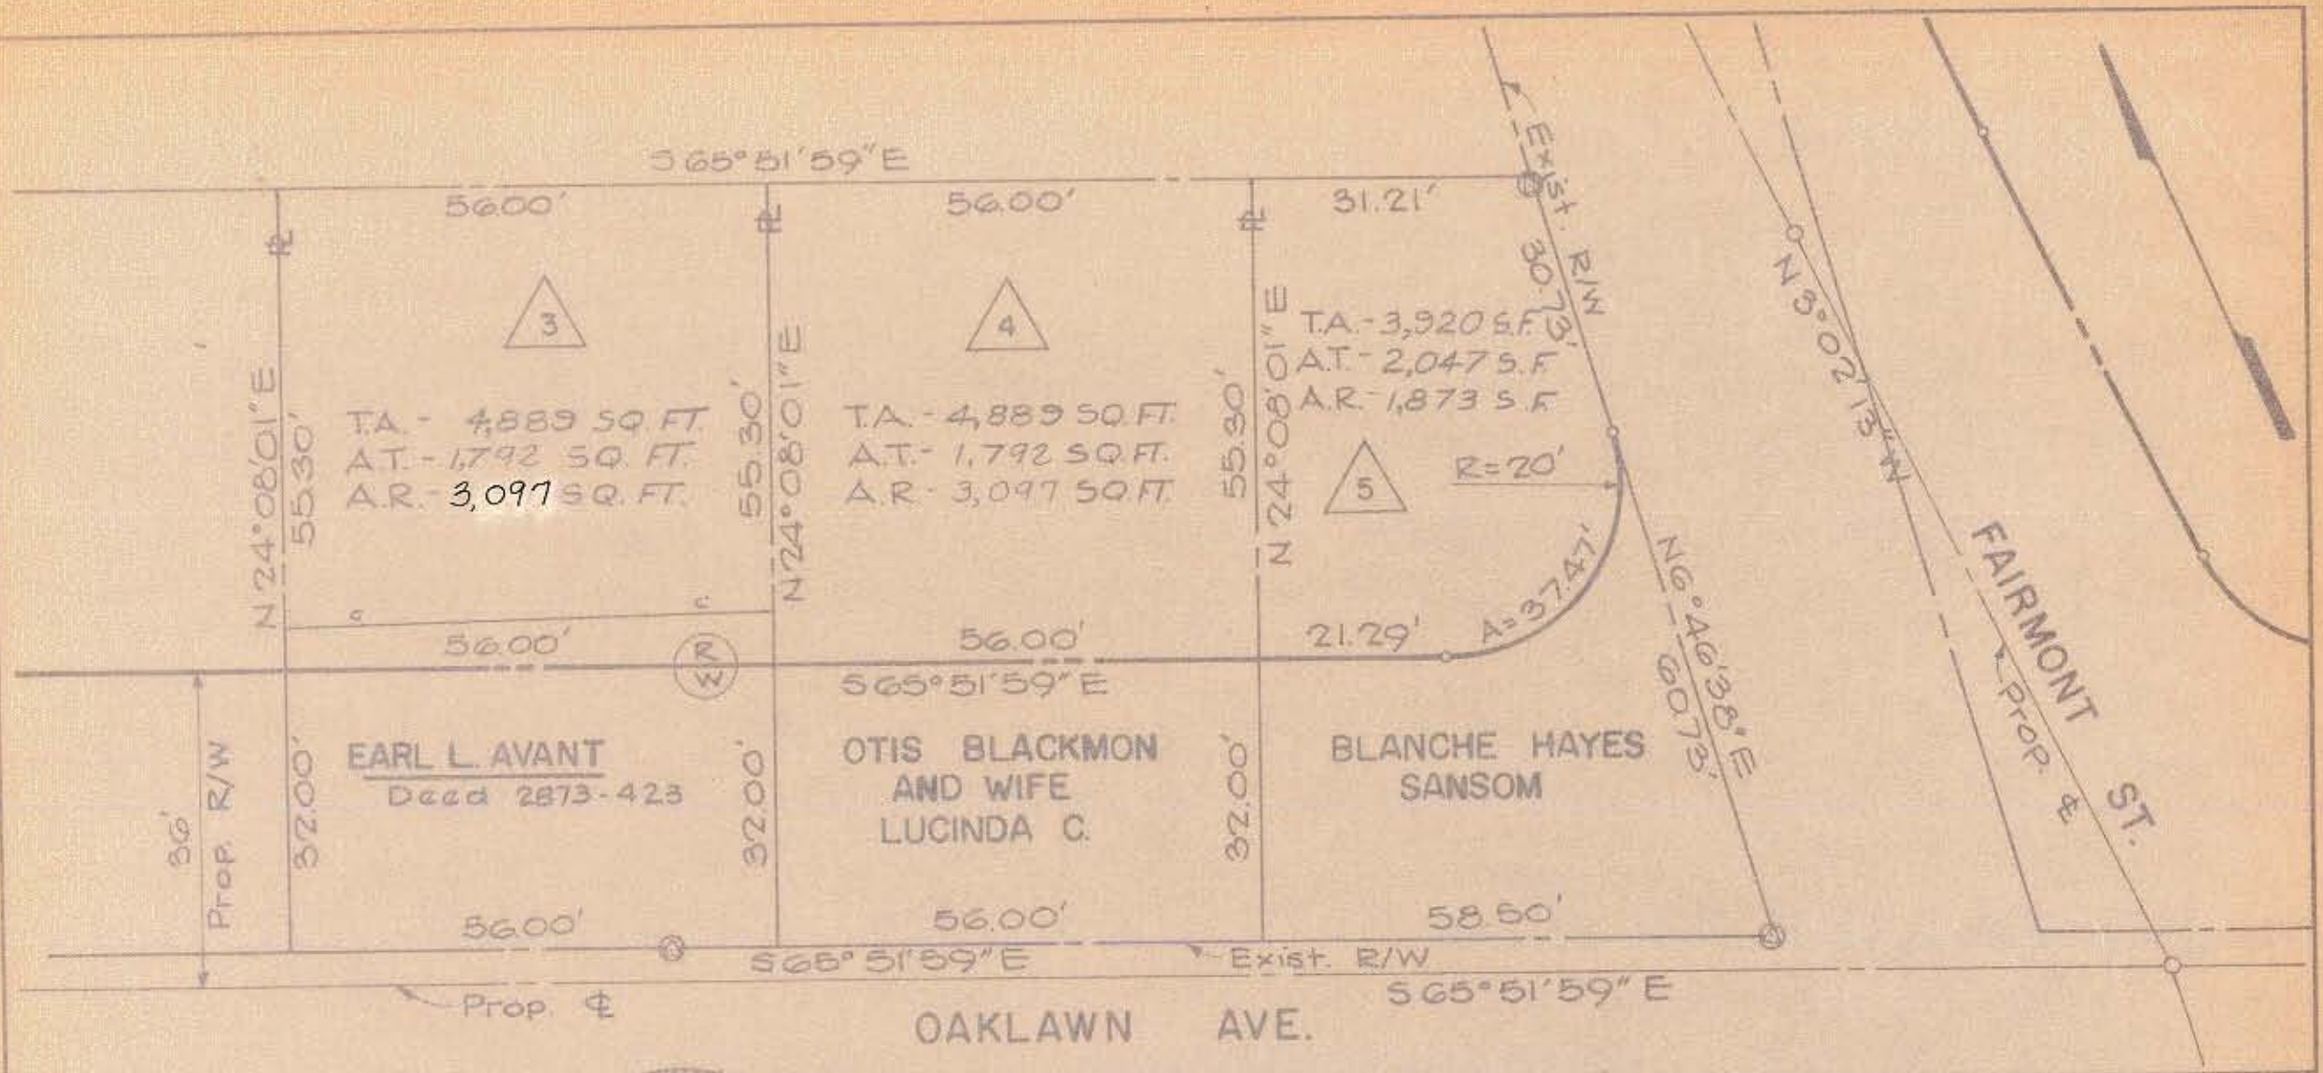

NORTH CAROLINA REGISTERED SEAL 4134 ENGINEER ROBERT A. FOY

THIS PLAT WAS PREPARED UNDER MY SUPERVISION. _____
N. C. REG. ENGINEER NO. 4134

NOTE: PROPERTY CORNERS SHOWN CIRCLED WERE LOCATED BY ACTUAL SURVEY. BEARINGS ARE BASED ON MAGNETIC NORTH.

CITY OF CHARLOTTE
NORTH CAROLINA
DEPARTMENT OF PUBLIC WORKS
ENGINEERING DIVISION

REVISIONS: AREA & F. 8/73; #2 1-31-74	PROPOSED R/W OAKLAWN AVE.	JOB NO.
	PROPERTY OF EARL L. AVANT	FILE NO.
DRAWN BY K.P.S.		SHEET 2 OF 55
CHECKED BY		
CITY ENGINEER	DATE Sept. 1972 SCALE 1" = 20'	

75-071-03