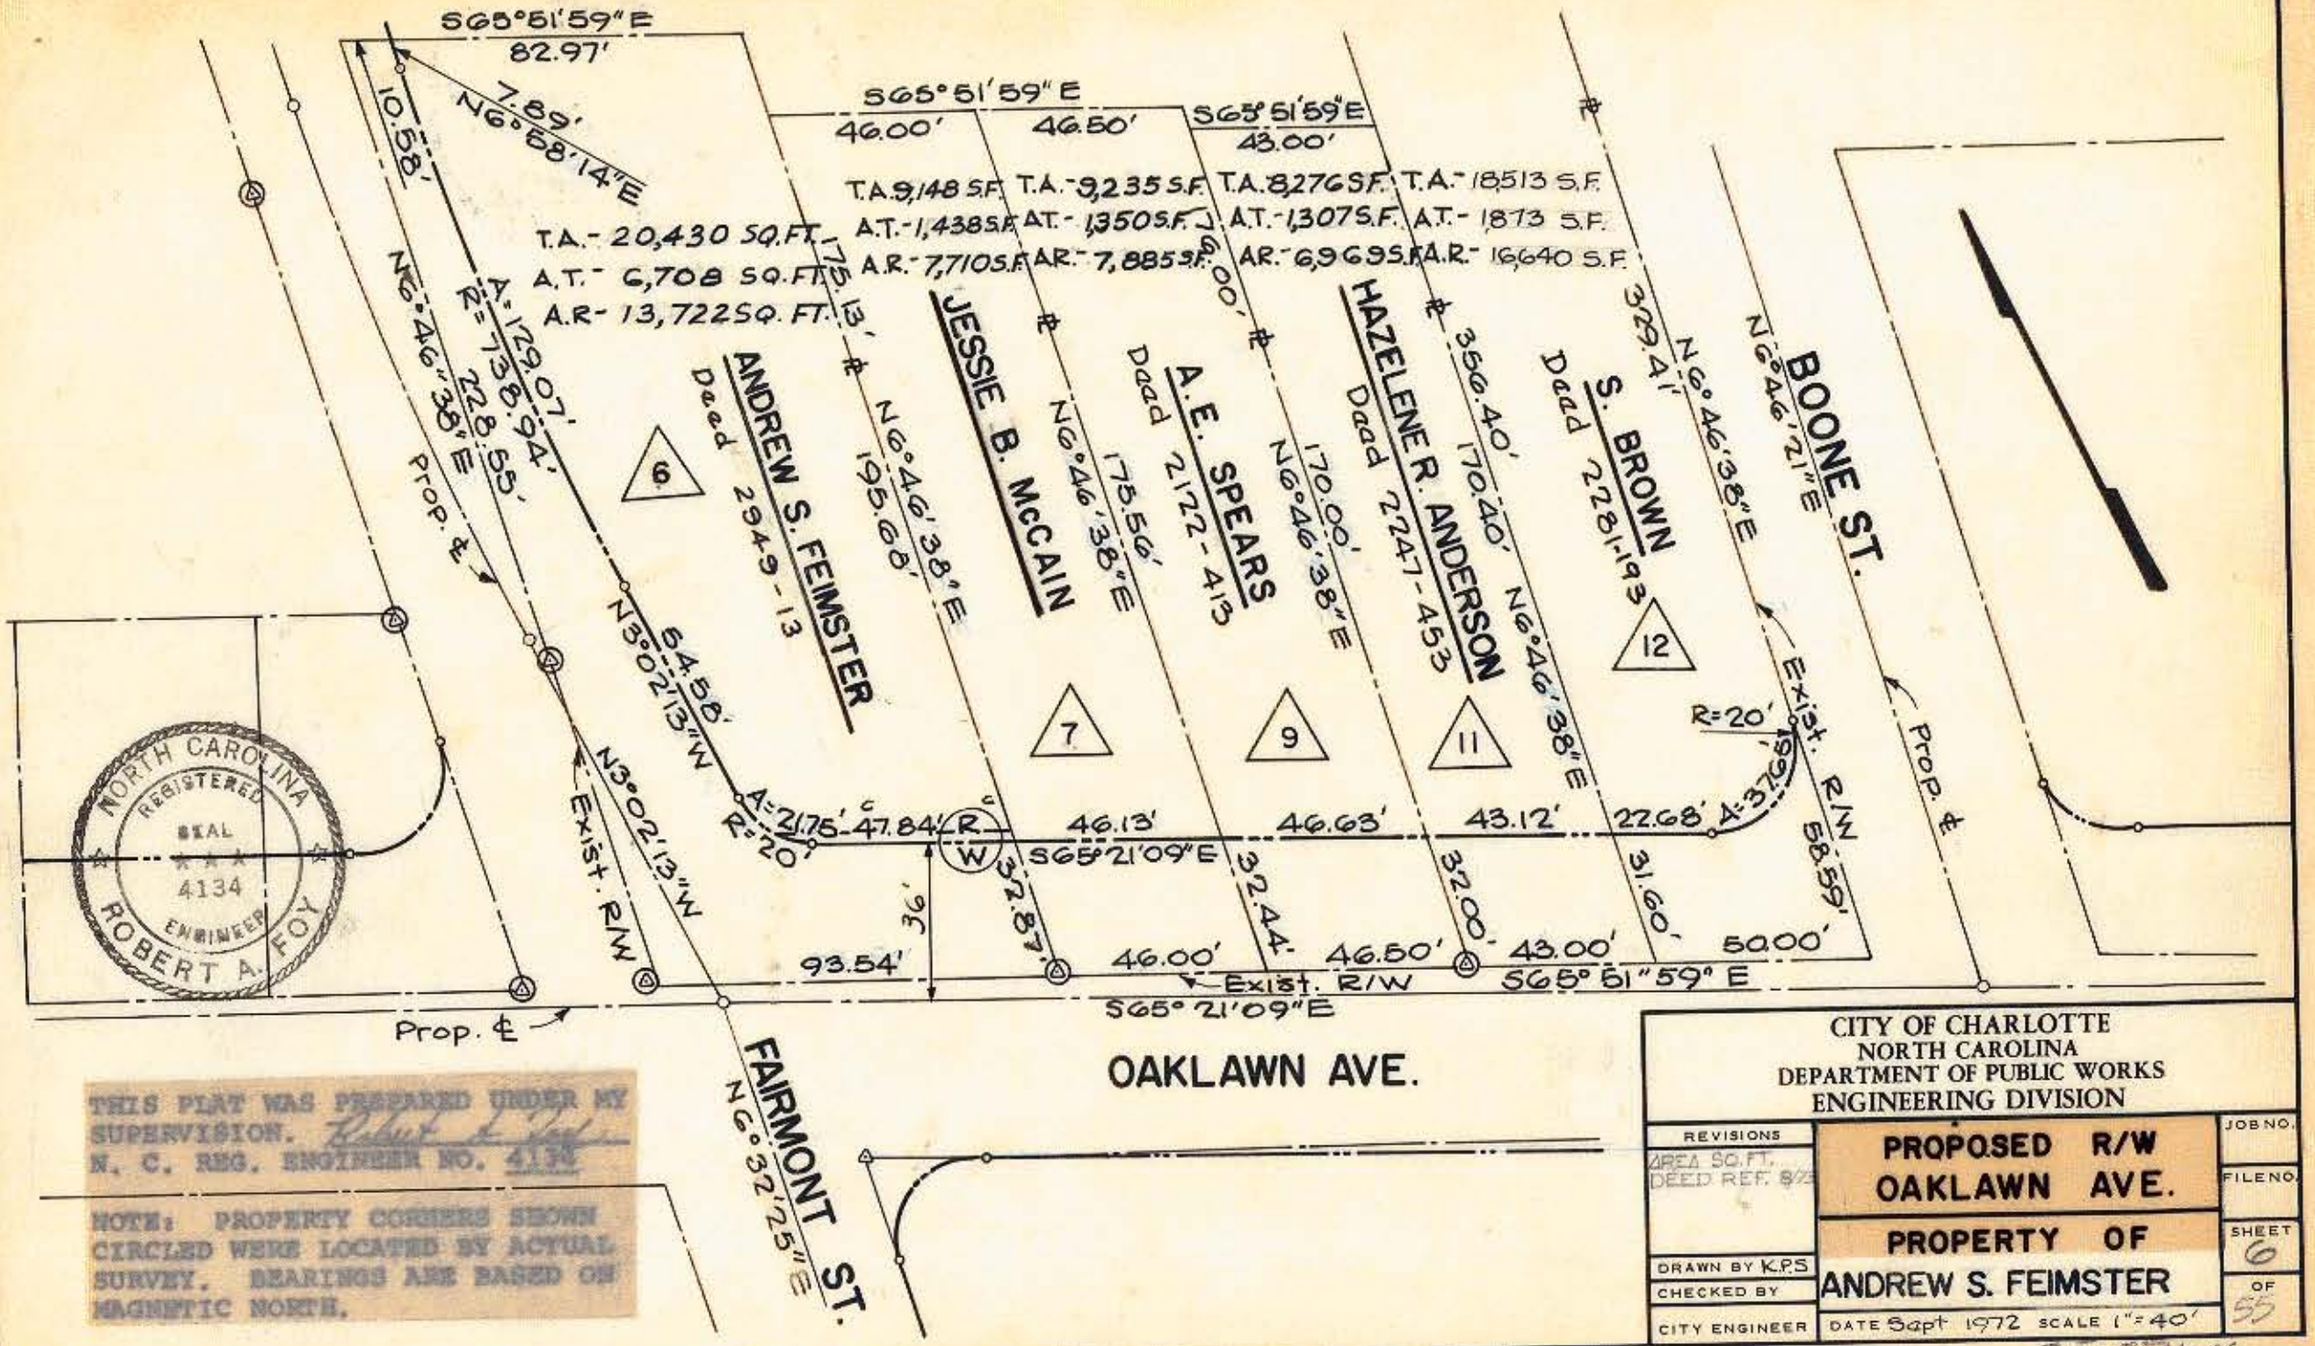

NORTH CAROLINA REGISTERED SEAL 4134 ENGINEER ROBERT A. FOY

THIS PLAT WAS PREPARED UNDER MY SUPERVISION. Robert A. Foy
N. C. REG. ENGINEER NO. 4134

NOTE: PROPERTY CORNERS SHOWN CIRCLED WERE LOCATED BY ACTUAL SURVEY. BEARINGS ARE BASED ON MAGNETIC NORTH.

CITY OF CHARLOTTE
NORTH CAROLINA
DEPARTMENT OF PUBLIC WORKS
ENGINEERING DIVISION

REVISIONS	PROPOSED R/W OAKLAWN AVE.
AREA SQ.FT. DEED REF. 8/73	PROPERTY OF ANDREW S. FEIMSTER
DRAWN BY K.P.S	JOB NO.
CHECKED BY	FILE NO.
CITY ENGINEER	SHEET 6 OF 55
DATE Sept 1972 SCALE 1"=40'	

23-071-06

4