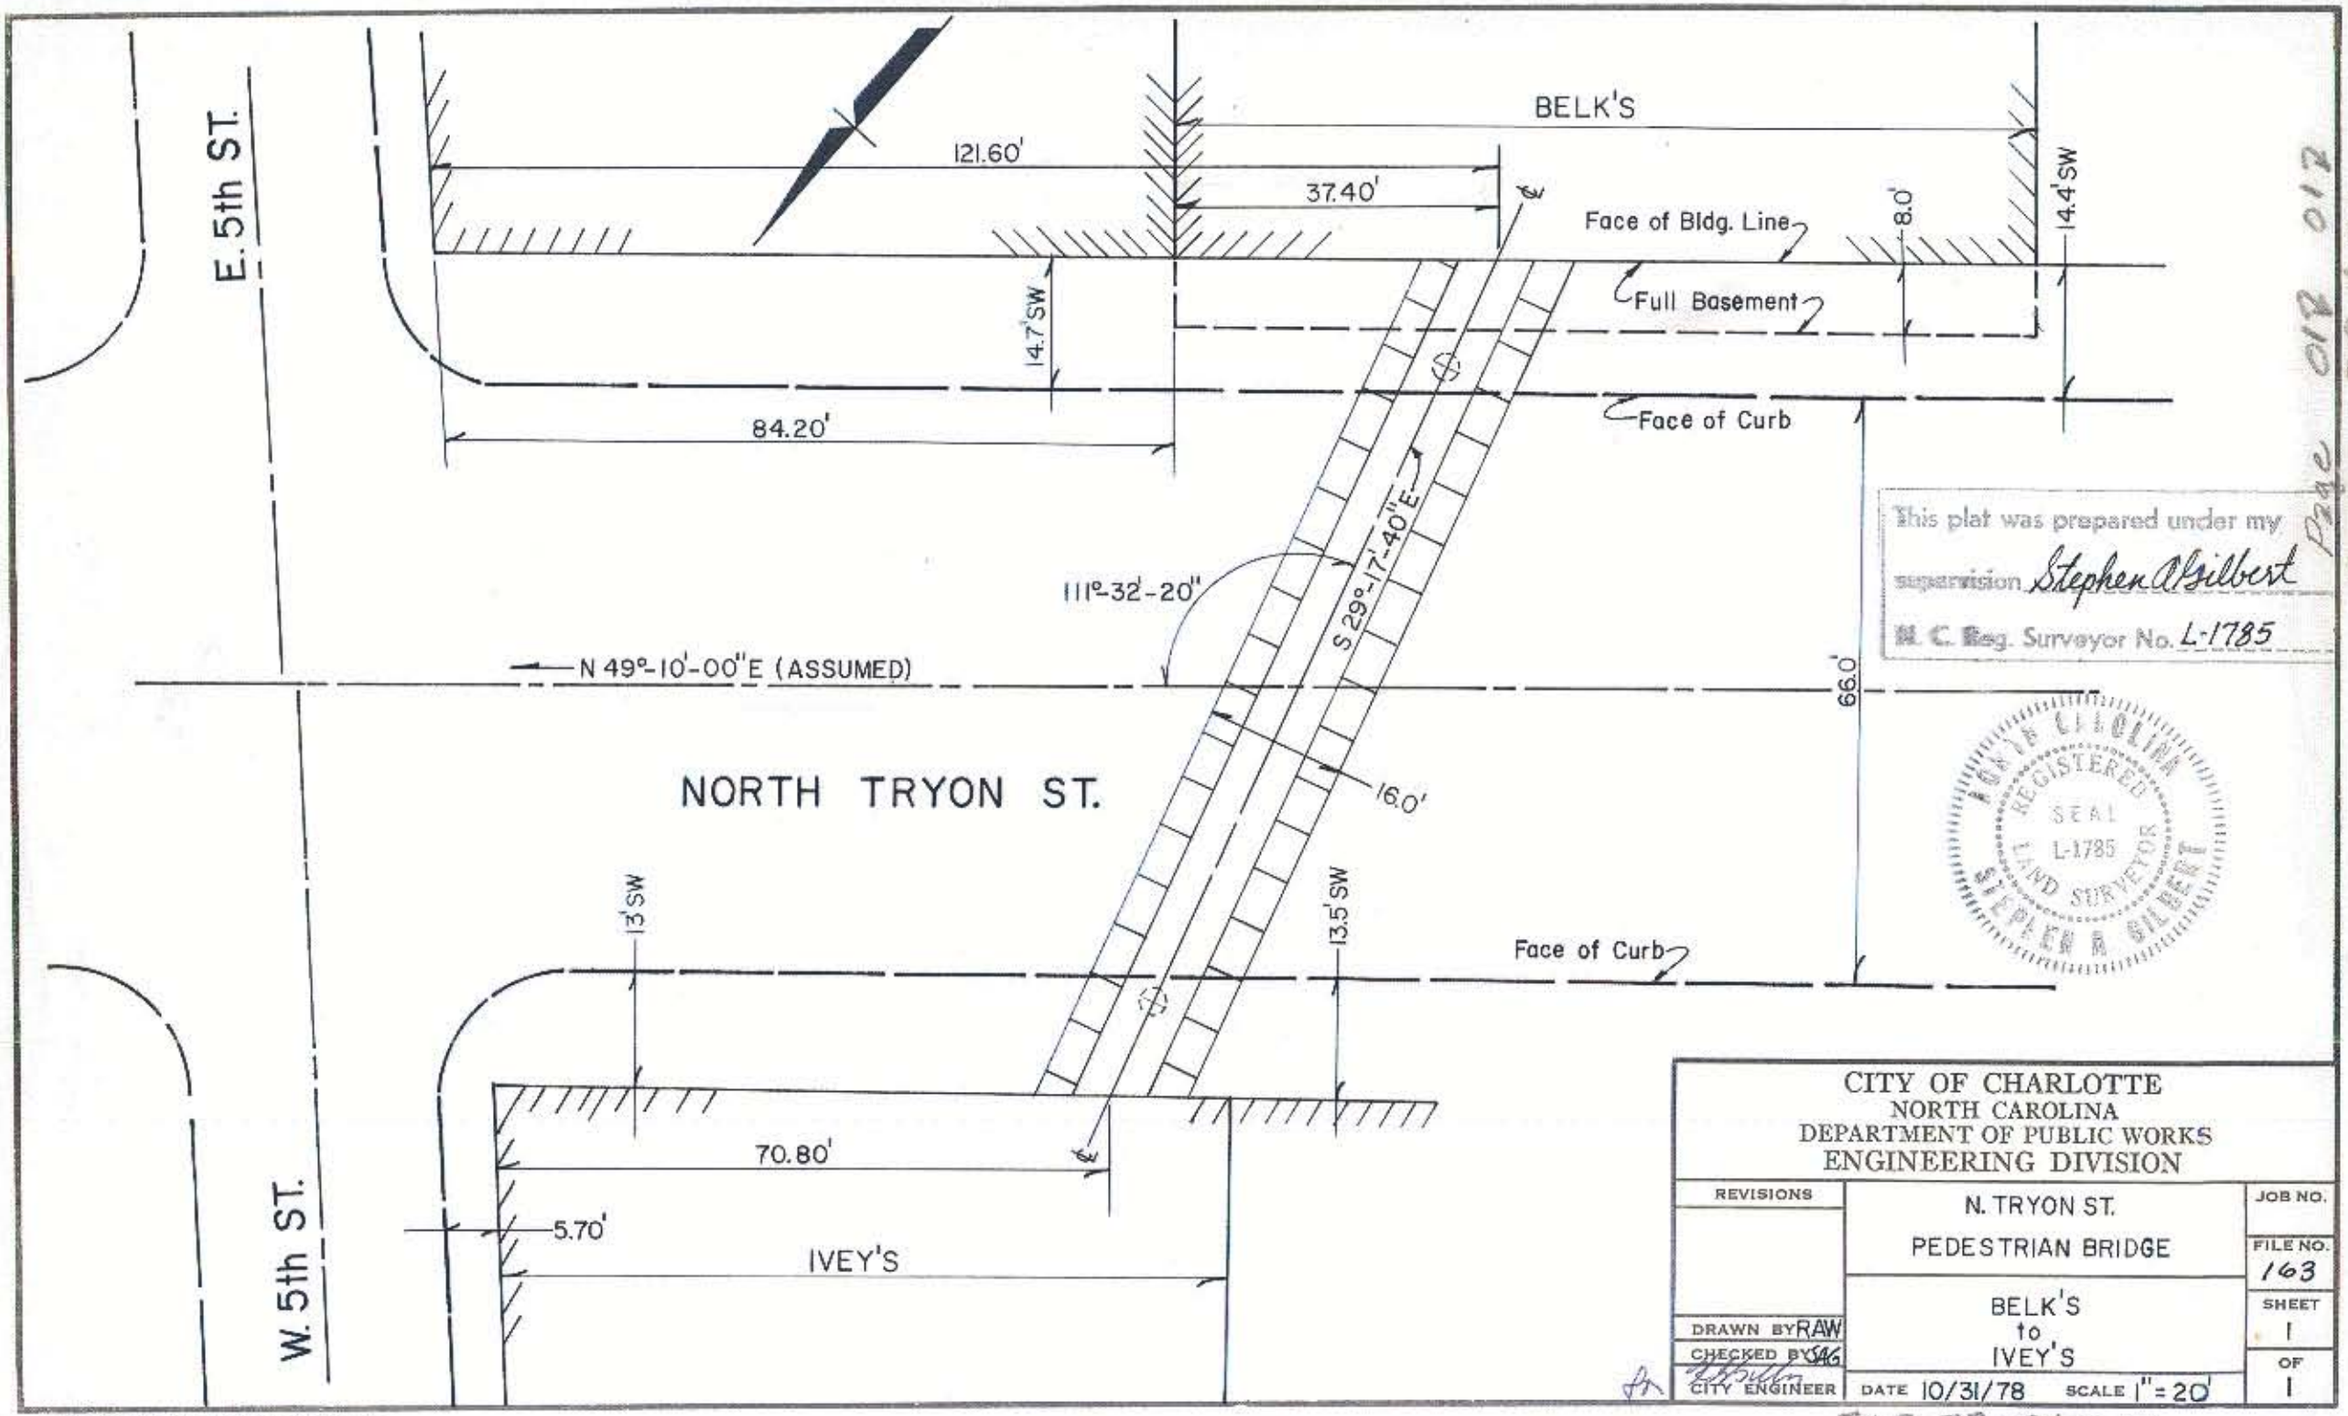

This plat was prepared under my supervision Stephen A Gilbert
N. C. Reg. Surveyor No. L-1785

NORTH CAROLINA REGISTERED SEAL L-1785 LAND SURVEYOR STEPHEN A. GILBERT

CITY OF CHARLOTTE
NORTH CAROLINA
DEPARTMENT OF PUBLIC WORKS
ENGINEERING DIVISION

REVISIONS	N. TRYON ST. PEDESTRIAN BRIDGE	JOB NO.
		FILE NO. 163
DRAWN BY RAW	BELK'S to IVEY'S	SHEET 1
CHECKED BY SAG		OF 1
CITY ENGINEER	DATE 10/31/78 SCALE 1" = 20'	

DUNCAN-PARNELL, INC., CHARLOTTE 376

Book 78 Page 012 012

FILE 78-013-22