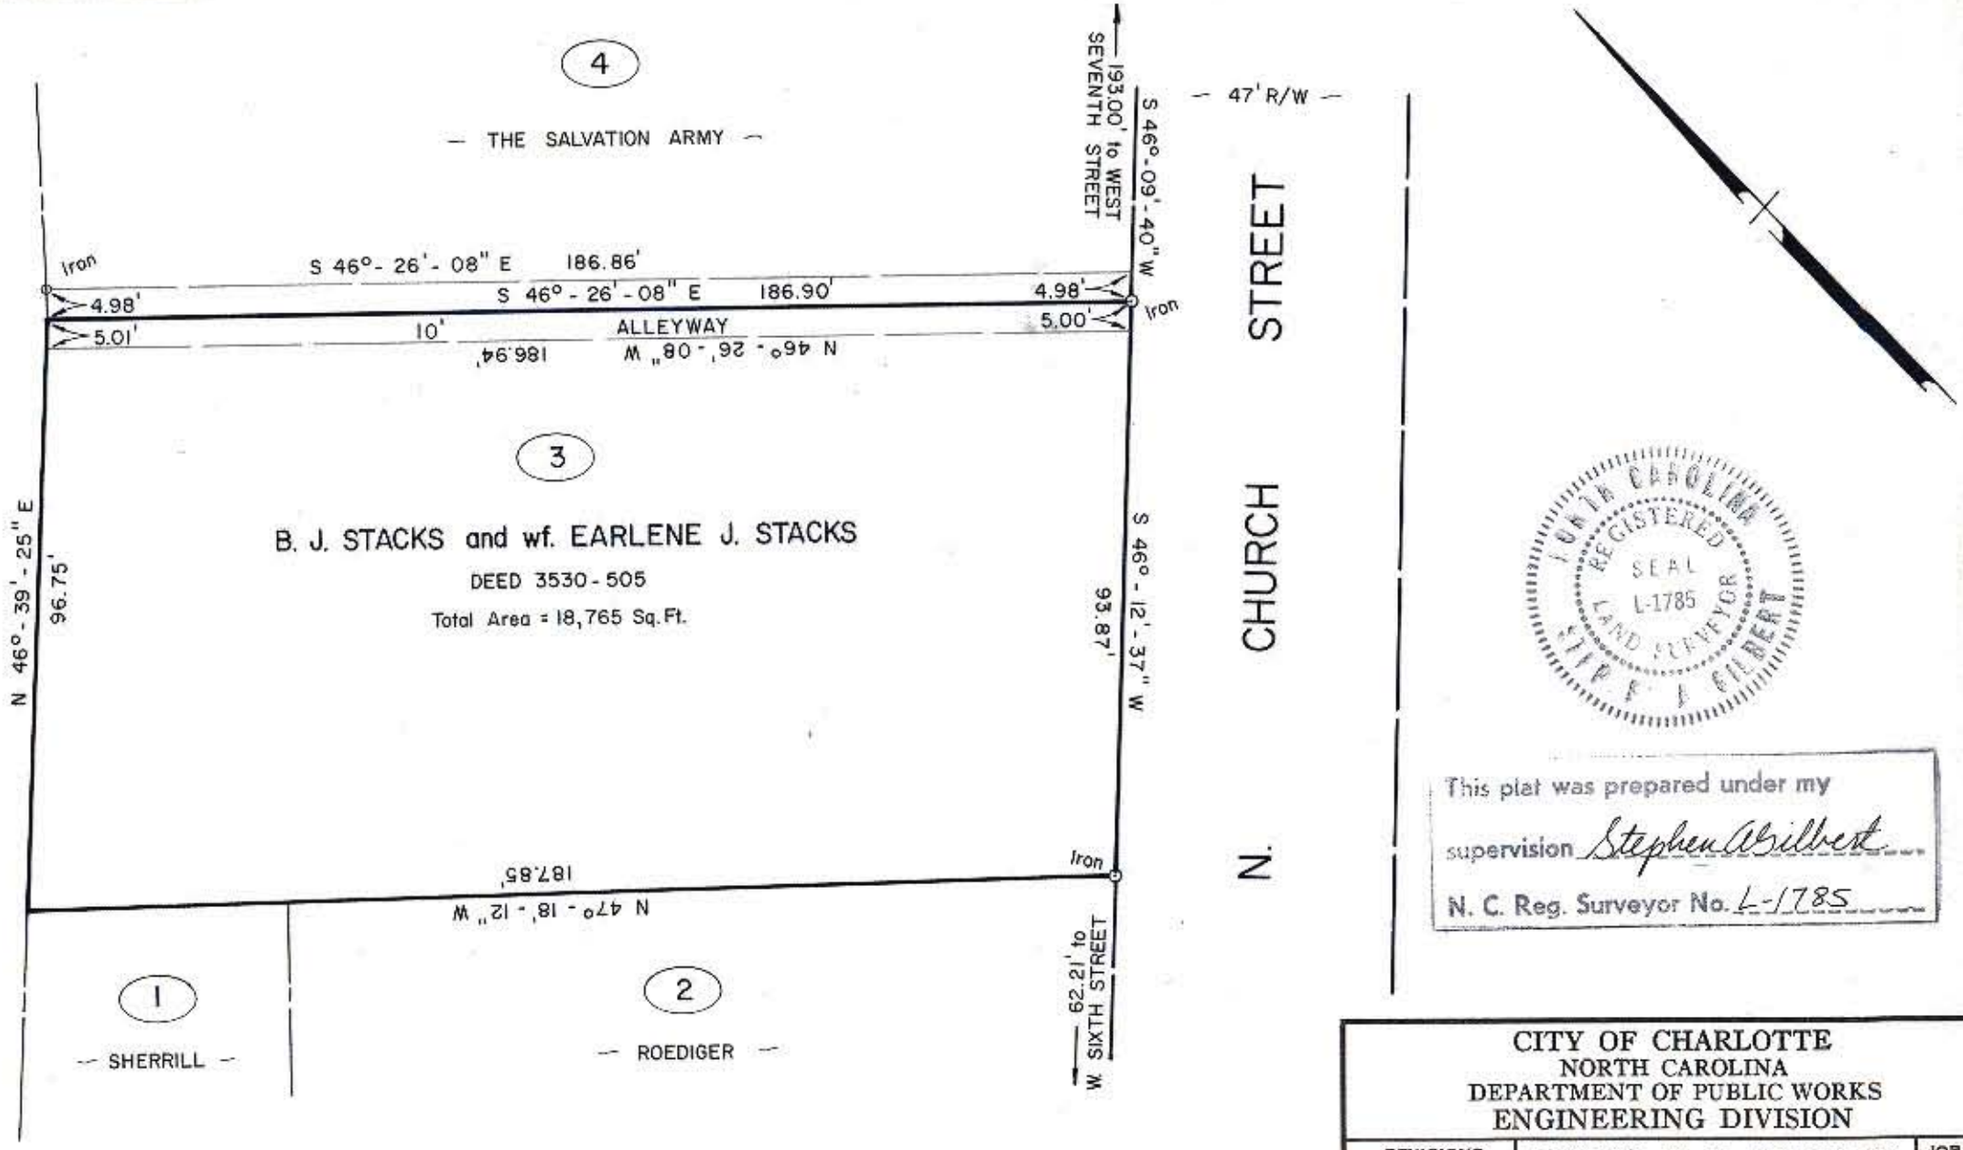

NOTE: Property corners shown circled were located by actual survey. Bearings are based on DEED 962 - 524

NORTH CAROLINA REGISTERED SEAL L-1785 LAND SURVEYOR STEPHEN A. GILBERT

This plat was prepared under my supervision Stephen A Gilbert

N. C. Reg. Surveyor No. L-1785

CITY OF CHARLOTTE
NORTH CAROLINA
DEPARTMENT OF PUBLIC WORKS
ENGINEERING DIVISION

REVISIONS	PROPERTY TO BE ACQUIRED BY	JOB NO. 512-77-101
ALLEYWAY DESCRIBED 10-18-78	CITY OF CHARLOTTE	FILE NO. MB-107
DRAWN BY SBC	PROPERTY OF B. J. STACKS and wf. EARLENE J. STACKS	SHEET 3
CHECKED BY RW		OF 12
CITY ENGINEER	DATE OCT. 31, 1977 SCALE 1" = 30'	

FILE 78-025-06

DUNCAN-PARNELL, INC., CHARLOTTE 376