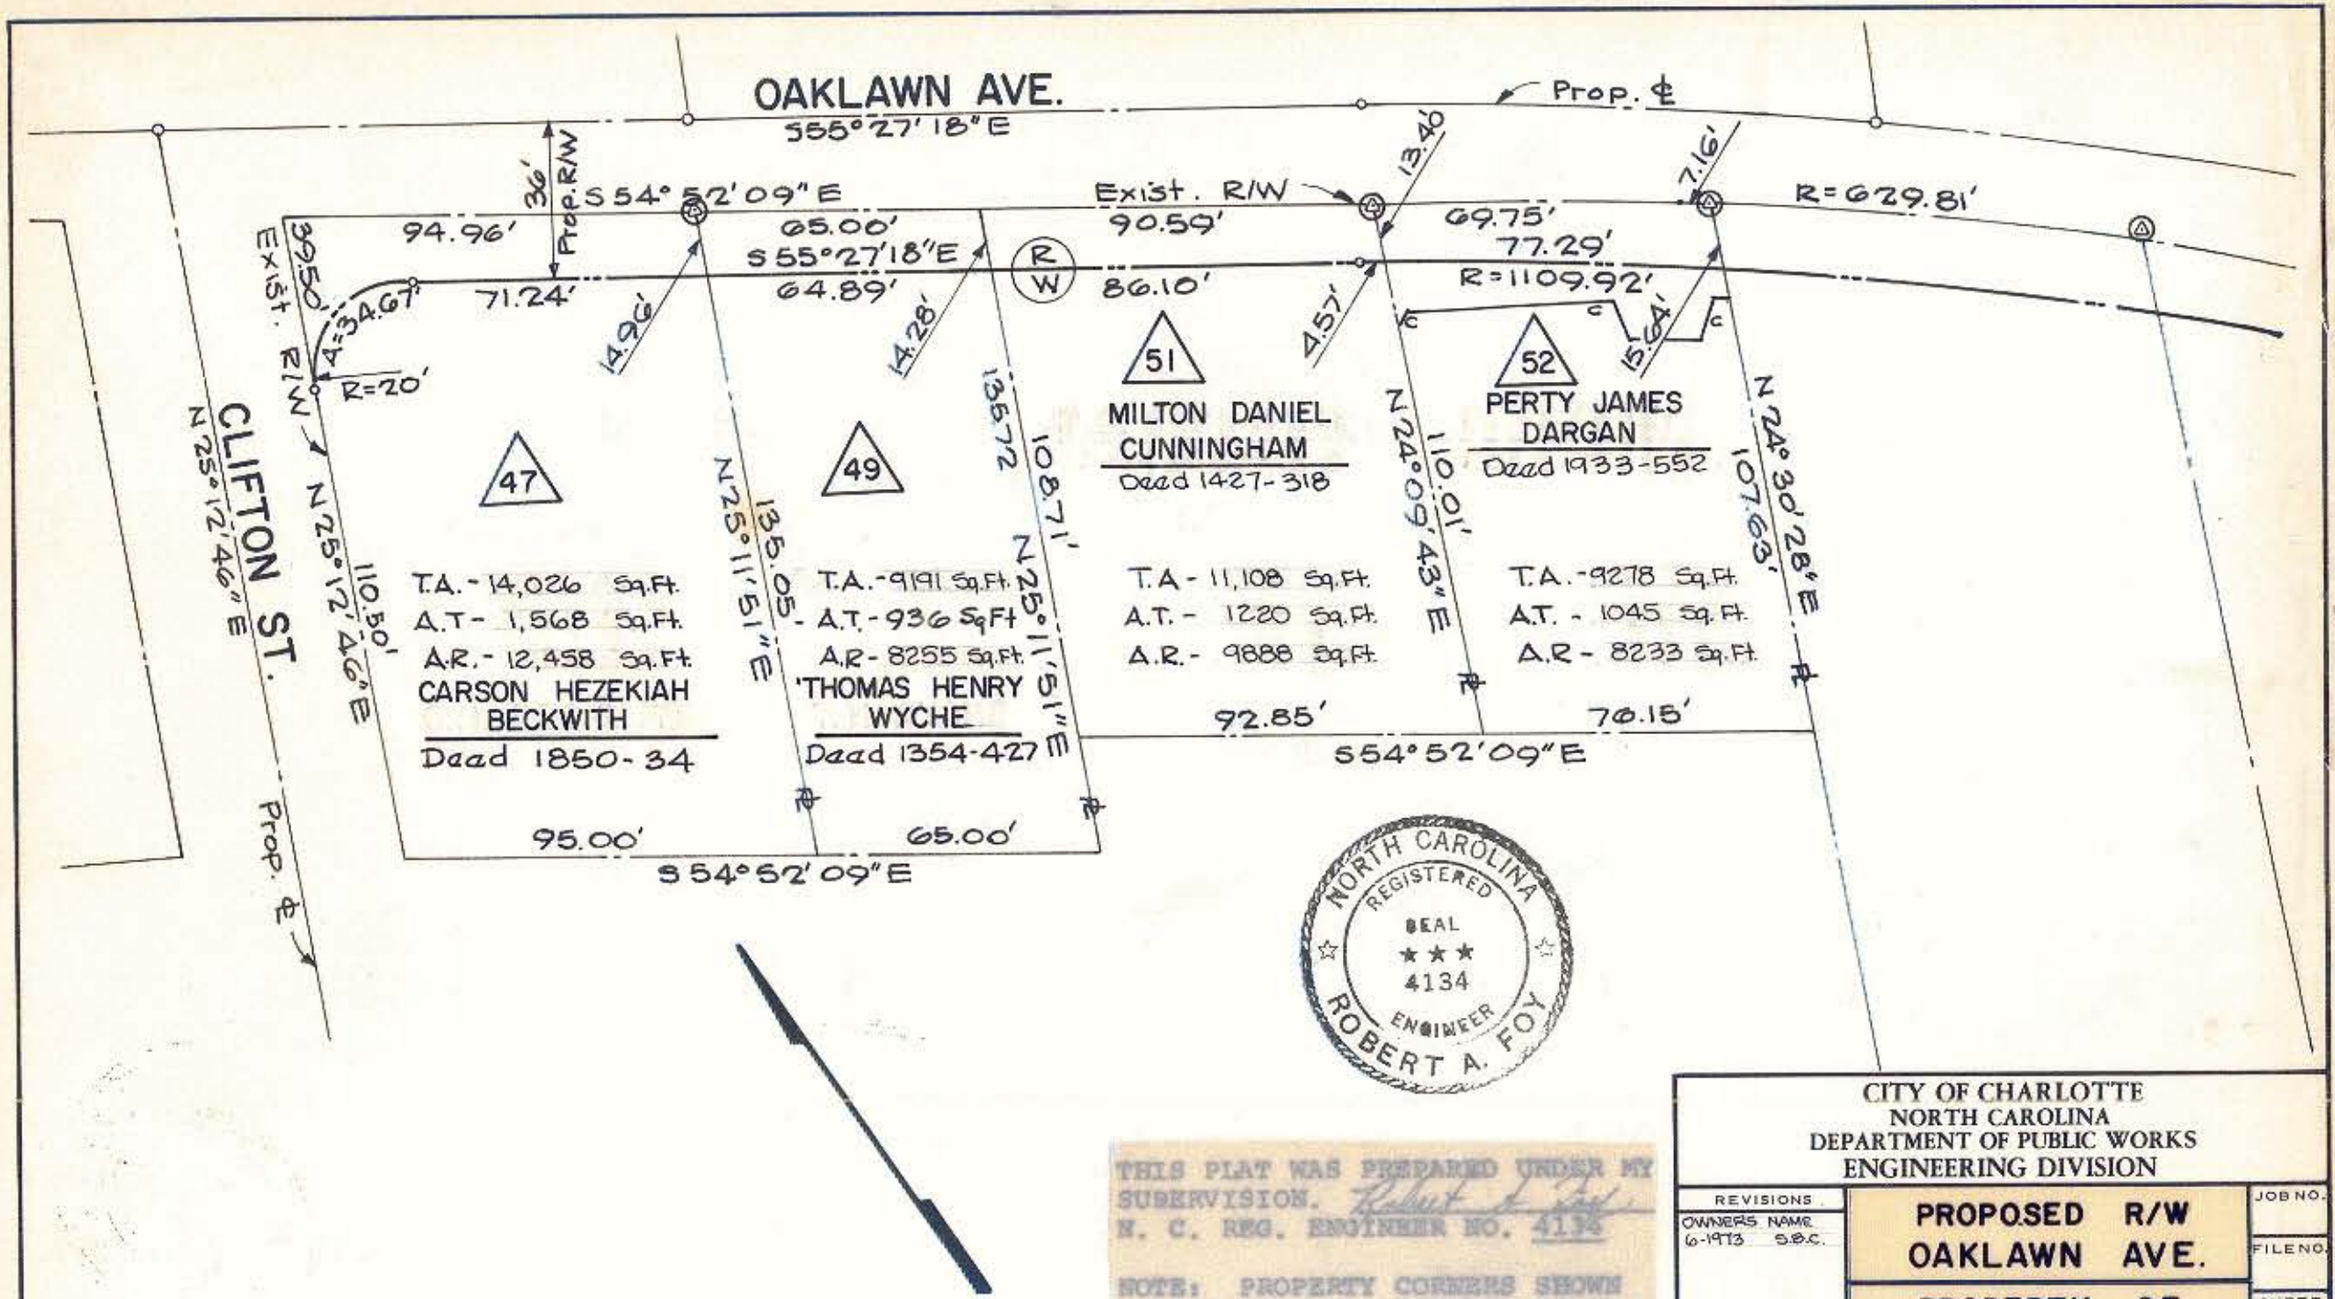

THIS PLAT WAS PREPARED UNDER MY SUPERVISION. Robert A. Foy
N. C. REG. ENGINEER NO. 4134

NOTE: PROPERTY CORNERS SHOWN CIRCLED WERE LOCATED BY ACTUAL SURVEY. BEARINGS ARE BASED ON MAGNETIC NORTH.

CITY OF CHARLOTTE
NORTH CAROLINA
DEPARTMENT OF PUBLIC WORKS
ENGINEERING DIVISION

REVISIONS OWNERS NAME 6-1973 S.B.C.	**PROPOSED R/W OAKLAWN AVE.**	JOB NO.
		FILE NO.
DRAWN BY	**PROPERTY OF** PERTY JAMES DARGAN and wife ELIZABETH McA.	SHEET 52
CHECKED BY		OF 55
CITY ENGINEER	DATE Sept. 1972 SCALE 1"=40'	

079-402-25