AF 35129A

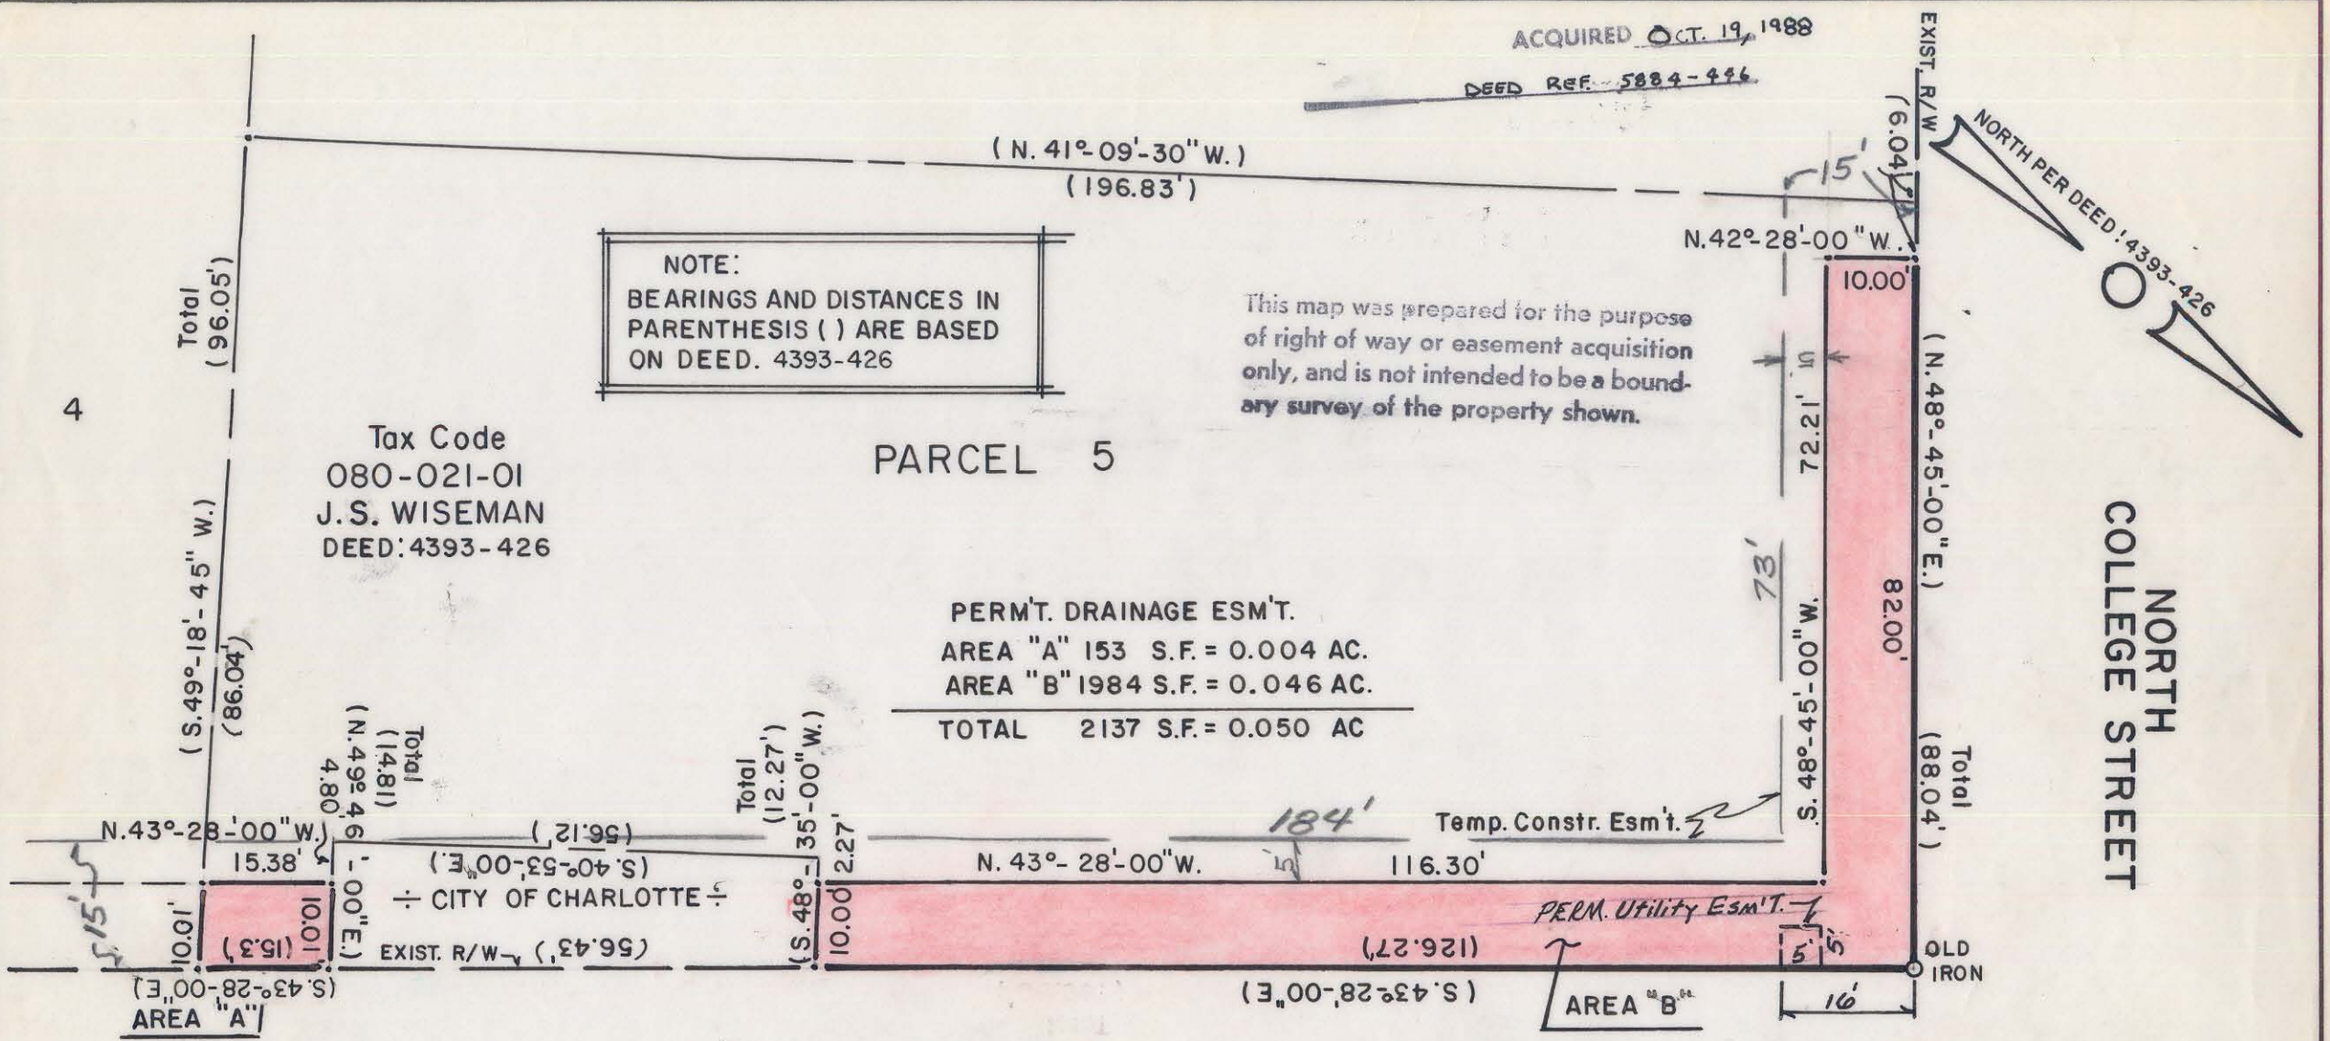

NOT FOR RECORDATION

NOTE: Property corners shown circled were located by actual survey. Bearings are based on DEED: 4393-426

E. 8th. STREET

This plat was prepared under my supervision R. Dennis Smith

N. C. Reg. Surveyor No. L-1482

NORTH CAROLINA REGISTERED SEAL #L-1482 LAND SURVEYOR RADFORD DENNIS SMITH

CHARLOTTE
ENGINEERING DEPARTMENT

REVISIONS	PERM'T. DRAINAGE ESM'T. TO BE ACQUIRED BY THE CITY OF CHARLOTTE	JOB NO.
12/31/86 BEARING ADDED. RSJ	PROPERTY OF JACK S. WISEMAN	FILE NO.
DRAWN BY MS		SHEET 5
CHECKED BY R.L.B		OF 5
R. Dennis Smith Survey Supvr.	DATE 5/1986 SCALE 1"=20'	