TAX CODE 080-171-01

CITY OF CHARLOTTE

PARK & RECREATION COMMISSION

AREA "C" 4,225 S.F. = 0.097 AC.

EXHIBIT 2

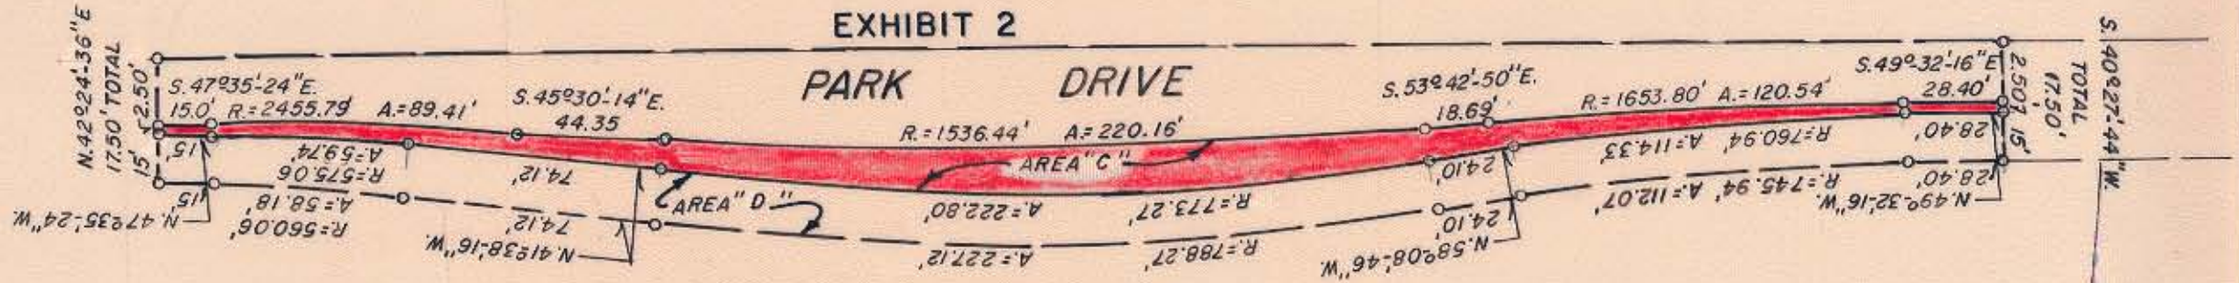

AREA "D" 8,081 S.F. = 0.186 AC.

TAX CODE 080-161-04

CENTRAL PIEDMONT COMMUNITY COLLEGE

This plat was prepared under my supervision Stephen A Gilbert

N. C. Reg. Surveyor No. L-1785

NORTH CAROLINA REGISTERED SEAL L-1785 LAND SURVEYOR STEPHEN A. GILBERT

CITY OF CHARLOTTE
NORTH CAROLINA
DEPARTMENT OF PUBLIC WORKS
ENGINEERING DIVISION

REVISIONS	PROPERTY TO BE ACQUIRED BY CITY OF CHARLOTTE AREA C	JOB NO.
		FILE NO.
	PROPERTY OF C.P. COMMUNITY COLLEGE	SHEET 3
DRAWN BY MS CHECKED BY RW CITY ENGINEER	DATE: 4/19/84 SCALE: 1" = 50'	OF 3

FILE 80-132-03/171-01