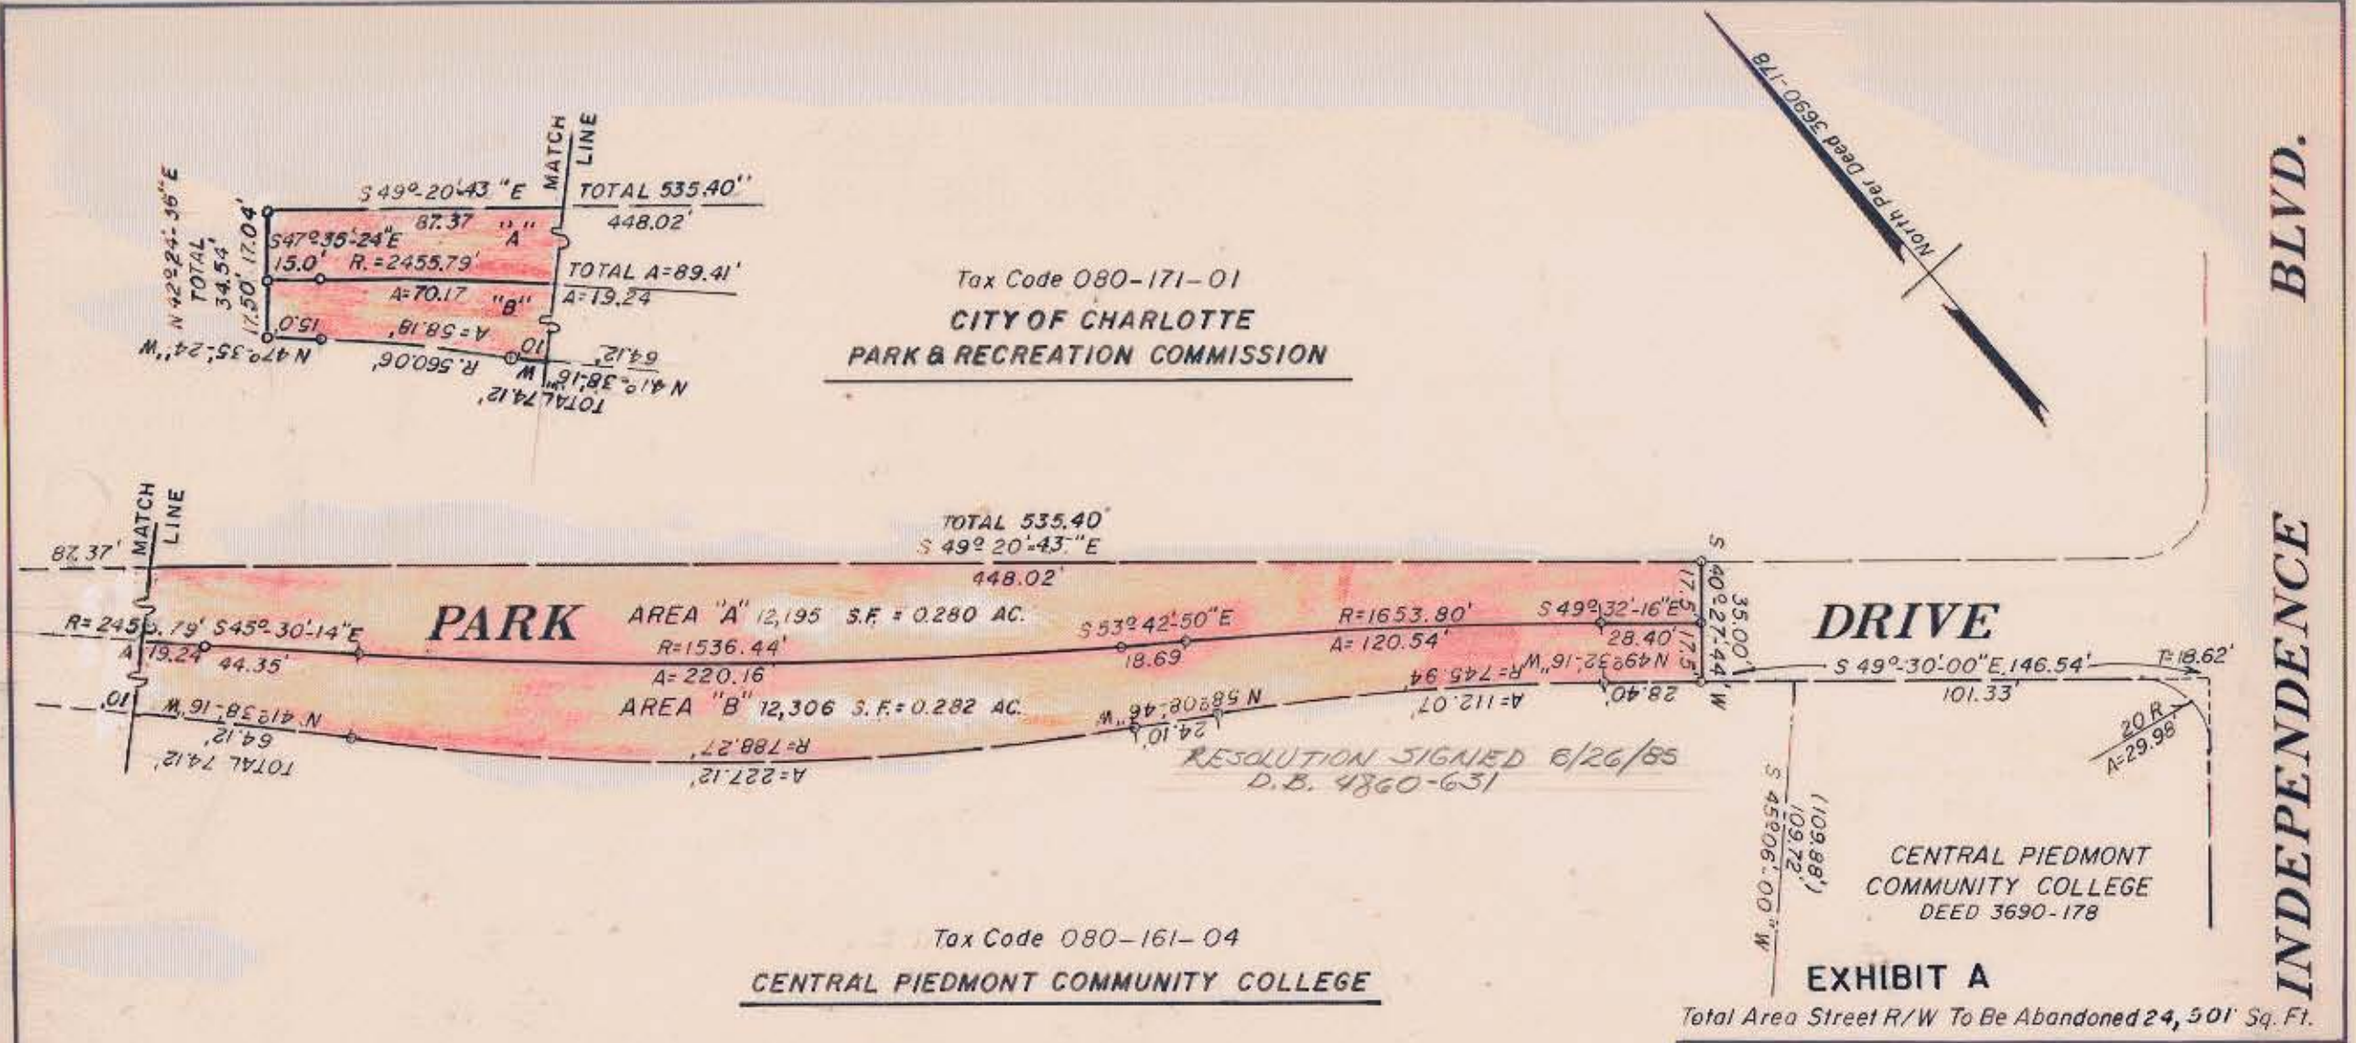

EXHIBIT A

Total Area Street R/W To Be Abandoned 24,501 Sq. Ft.

NORTH CAROLINA REGISTERED SEAL L-1785 LAND SURVEYOR STEPHEN A. GILBERT

This plat was prepared under my supervision Stephen A Gilbert

N. C. Reg. Surveyor No. L-1785

CITY OF CHARLOTTE
NORTH CAROLINA
DEPARTMENT OF PUBLIC WORKS
ENGINEERING DIVISION

REVISIONS	STREET R/W ABANDONMENT PORTION OF	JOB NO.
4/6/84 85% ROAD ADDED	PARK DRIVE	FILE NO.
DRAWN BY KW	AREAS "A AND "B" TO REVERT TO CITY OF CHARLOTTE. C.P. COMMUNITY COLLEGE	SHEET 1 OF 3
CHECKED BY SG	DATE: MAR. 12, 1984 SCALE: 1" = 50'	
CITY ENGINEER		

FILE: 80-132-03/171-01