AF 35129B

This map was prepared for the purpose of right of way or easement acquisition only and it is not intended to be a boundary survey of the property shown.

NOTE: Property corners shown circled were located by actual survey. Bearings are based on North Carolina Grid System.

● EIP Symbol

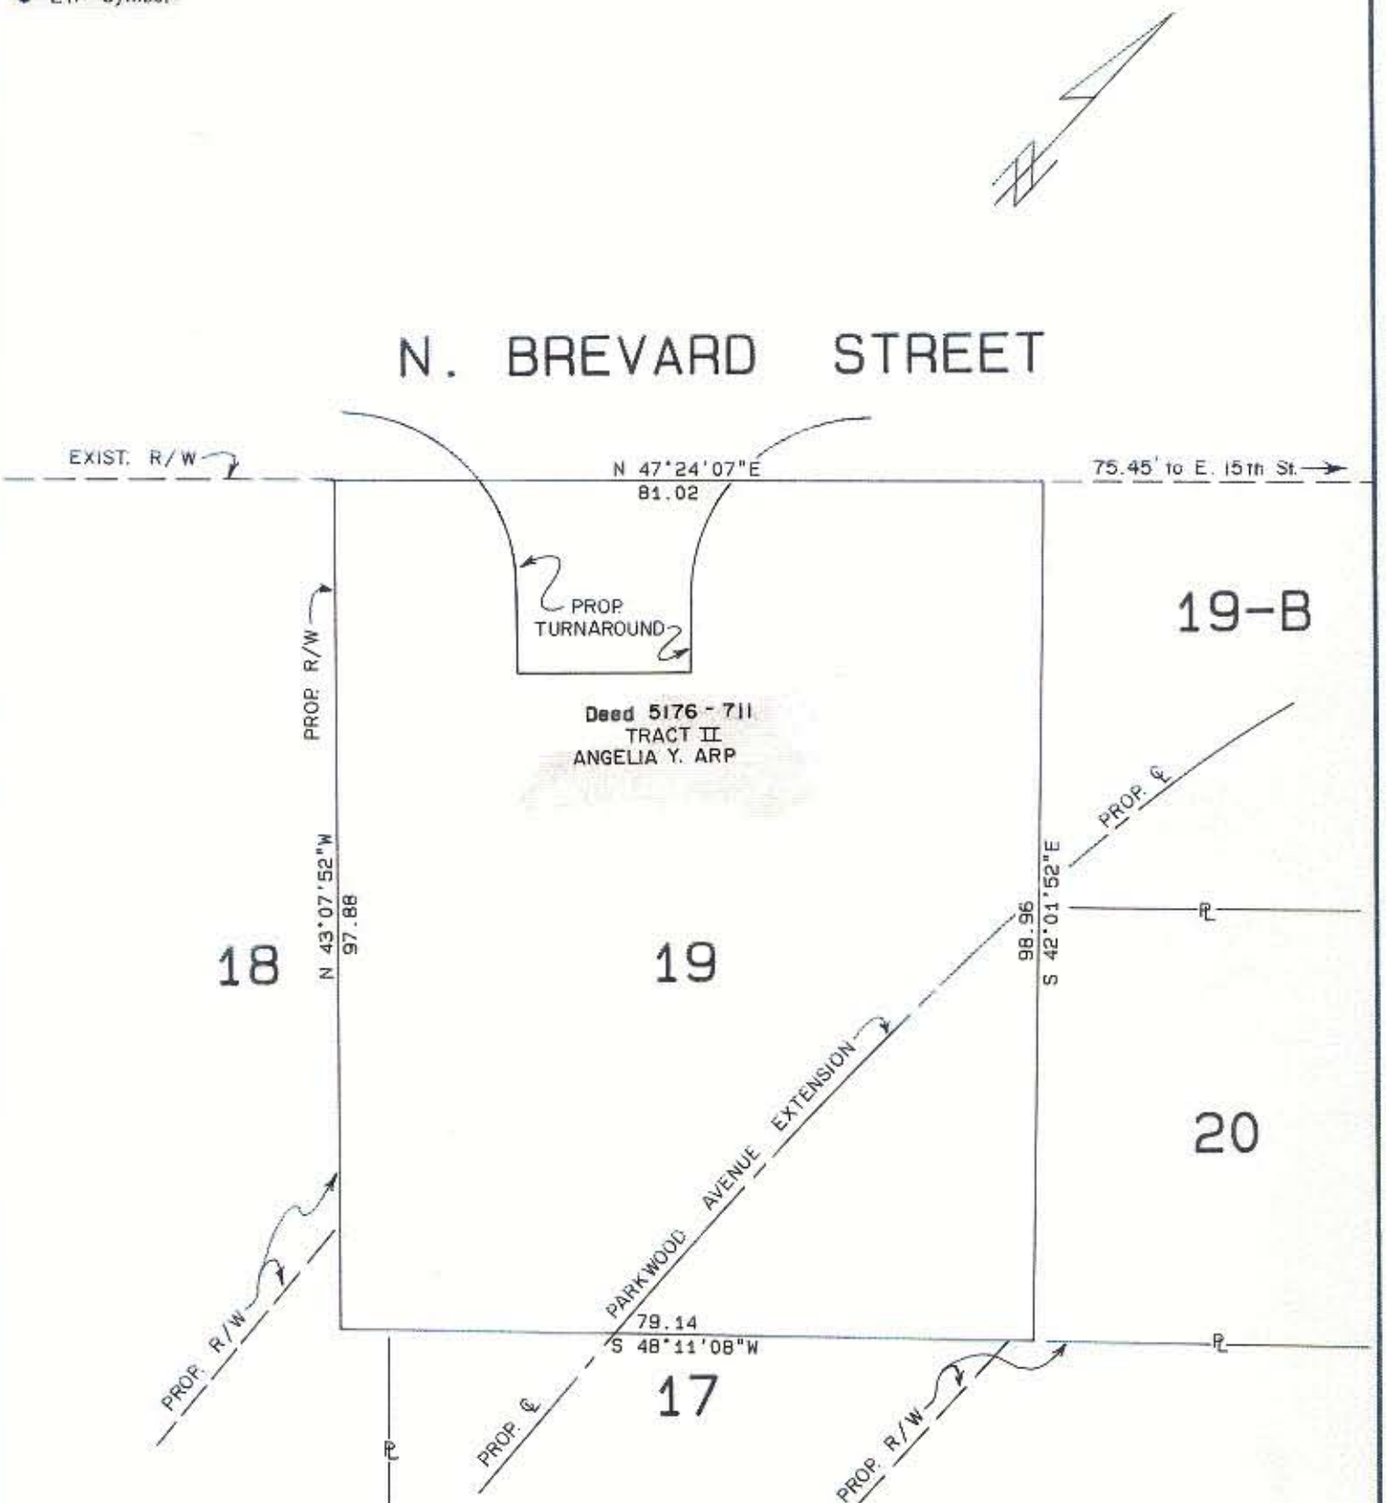

TOTAL AREA 7881 SF = 0.181 AC
AREA TAKEN 7881 SF = 0.181 AC

NORTH CAROLINA REGISTERED SEAL L-2632 LAND SURVEYOR SAMUEL WHEELING HAYES

12-9-85

This plat was prepared under my supervision.

N. C. Reg. Surveyor No. L-2632

DSA
1033 WADE AVENUE, RALEIGH, NORTH CAROLINA 27605

CHARLOTTE
ENGINEERING DEPARTMENT

REVISIONS	PARKWOOD AVENUE EXTENSION	JOB NO.
NAME CHANGE 8/86 ADF		FILE NO.
	PROPERTY OF ANGELIA Y. ARP	SHEET
DRAWN BY		OF
CHECKED BY		
R. Dennis Smith SURVEY SUPVR.	DATE 11-15-85 SCALE 1"=20'	

INSIDE R/W TODAY