81-02

MAP BOOK 1166-317

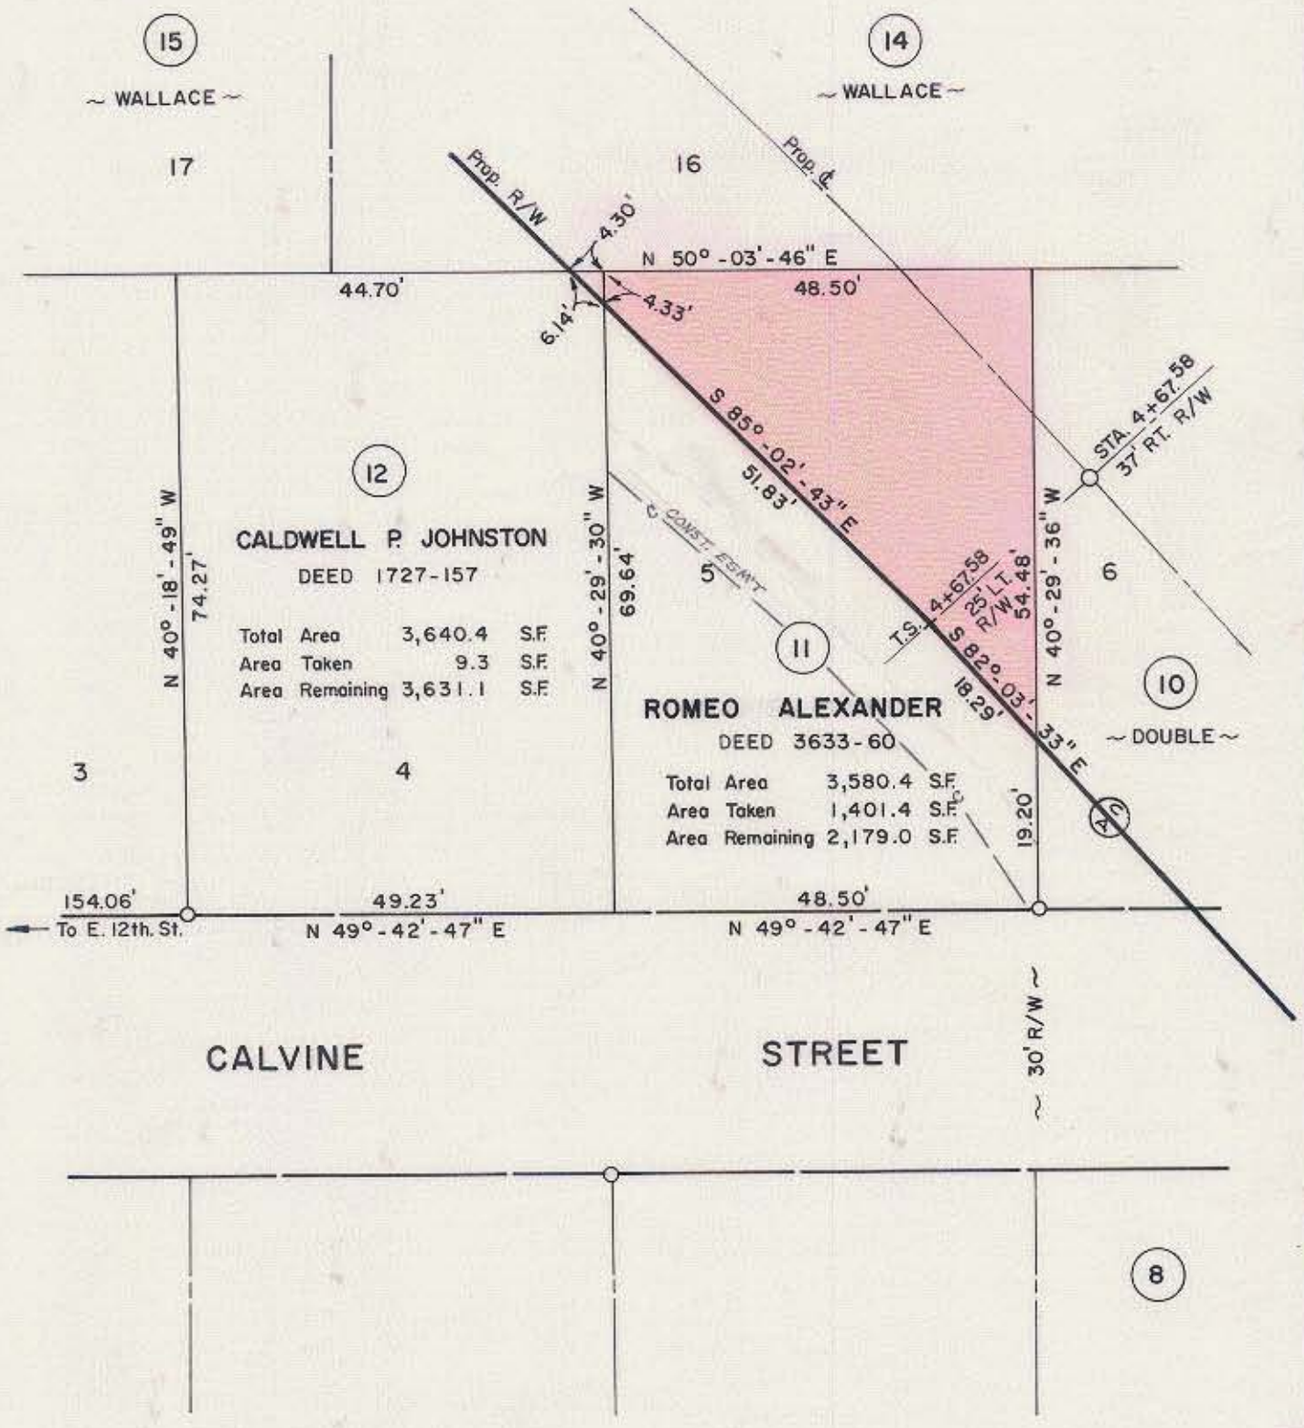

NOTE: Property corners shown circled were located by actual survey. Bearings are based on

N. CALDWELL ST. - RALPH WHITEHEAD AND ASSOC. - JULY, 1972

This plat was prepared under my supervision K G Bills

N.C. Reg. Engineer No. 4343

CITY OF CHARLOTTE
NORTH CAROLINA
DEPARTMENT OF PUBLIC WORKS
ENGINEERING DIVISION

REVISIONS	CALDWELL - BREVARD CONNECTOR	JOB NO. 513-72-184
ESM'T ADDED 2-26-74 RWM		FILE NO. RW 74
OWNER'S NAME 2-8-74 SBC	PROPERTY OF	SHEET 11
DRAWN BY S.B.C.	ROMEO ALEXANDER	OF 29
CHECKED BY RW		
CITY ENGINEER	DATE MAY, 1973 SCALE 1" = 20'	

081-031-01