81-03

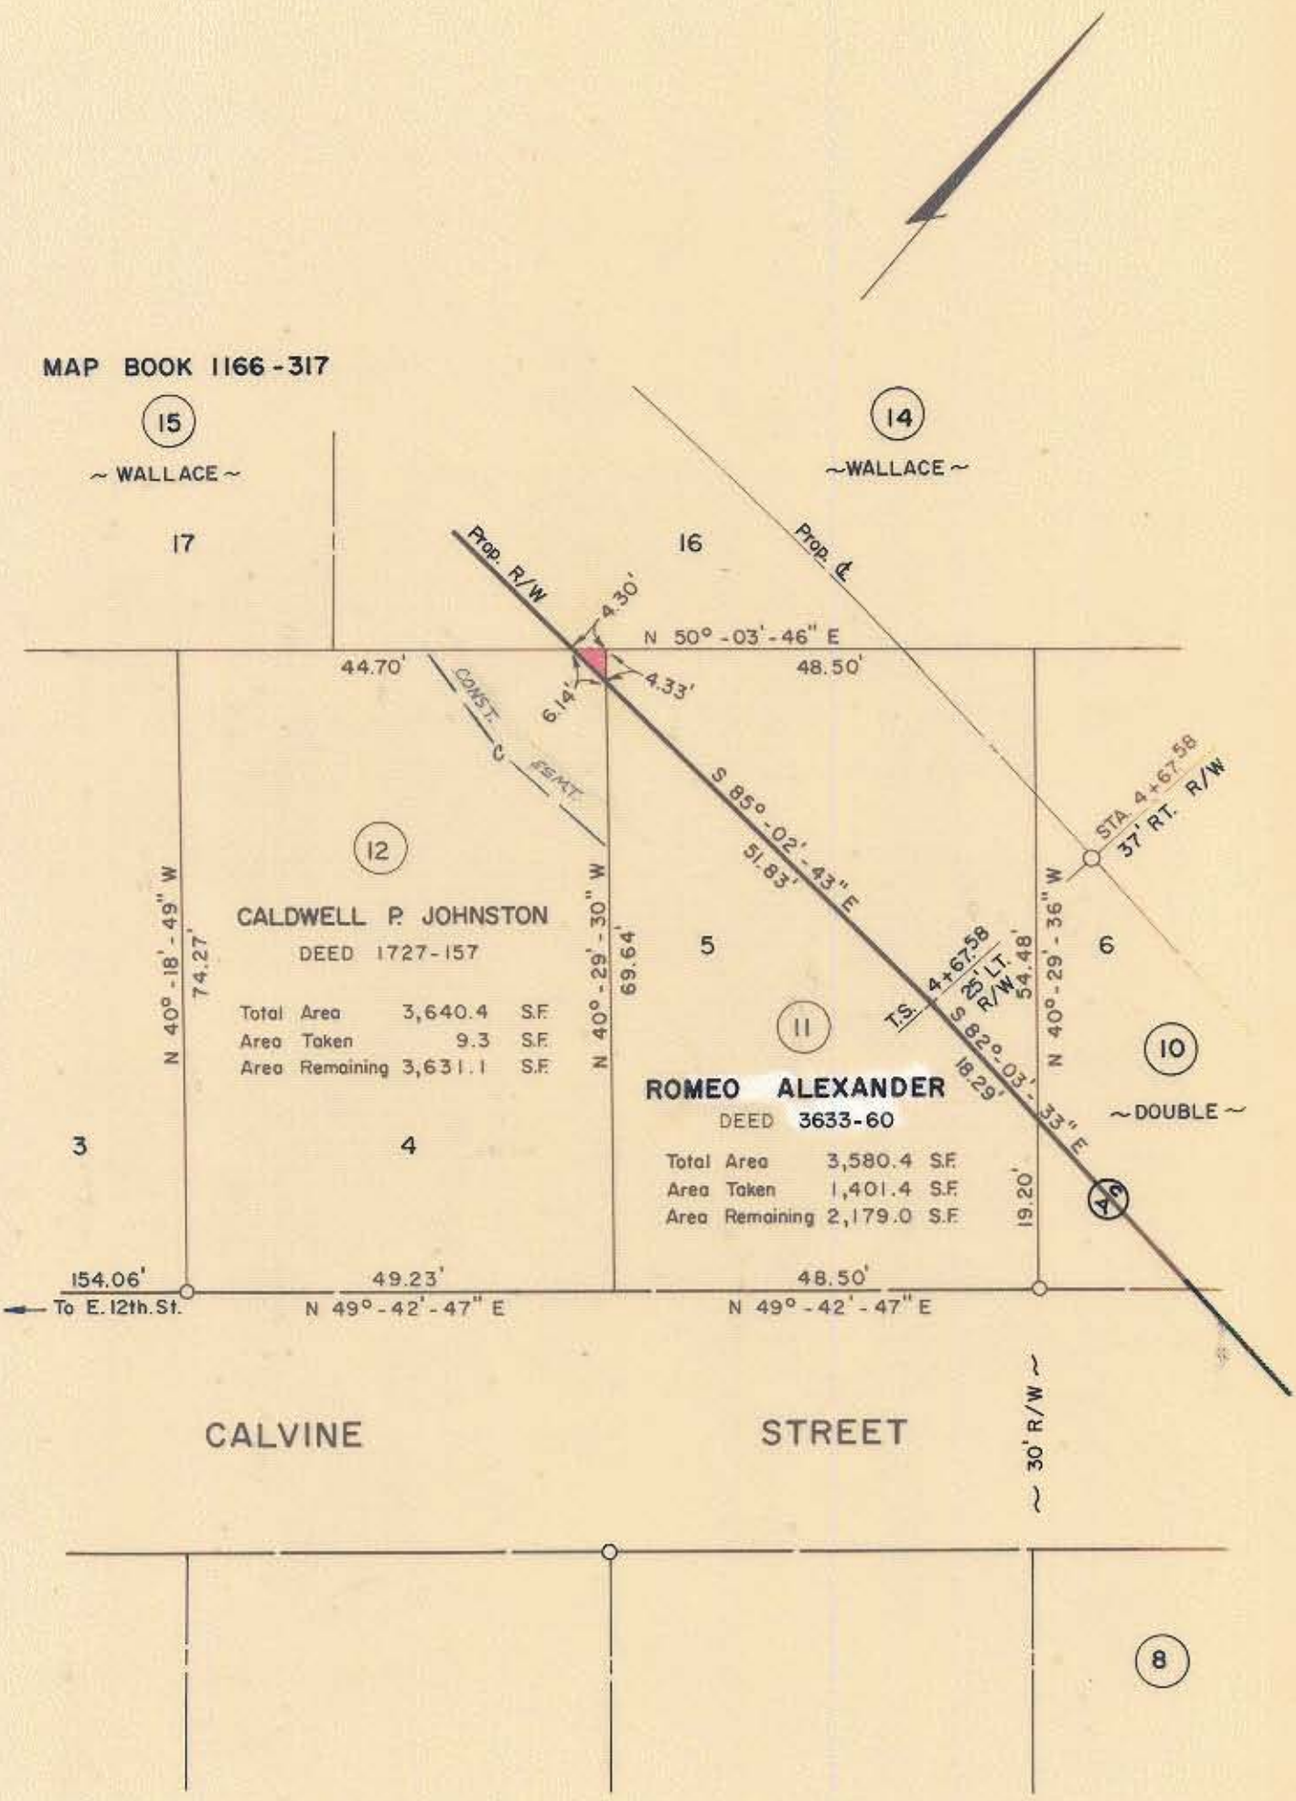

NOTE: Property corners shown circled were located by actual survey. Bearings are based on N. CALDWELL ST. - RALPH WHITEHEAD AND ASSOC. - JULY, 1972

This plat was prepared under my supervision K B Bills
N.C. Reg. Engineer No 4343

CITY OF CHARLOTTE
NORTH CAROLINA
DEPARTMENT OF PUBLIC WORKS
ENGINEERING DIVISION

REVISIONS	CALDWELL - BREVARD CONNECTOR	513-72-184
CONST. ESMT. ADDED - RWM 2-22-74		RW 74
	PROPERTY OF	12
DRAWN BY S.B.C.	CALDWELL P. JOHNSTON	
CHECKED BY RW		
CITY ENGINEER CDR	DATE MAY, 1973 SCALE 1" = 20'	29

081-031-01