81-04-2-01

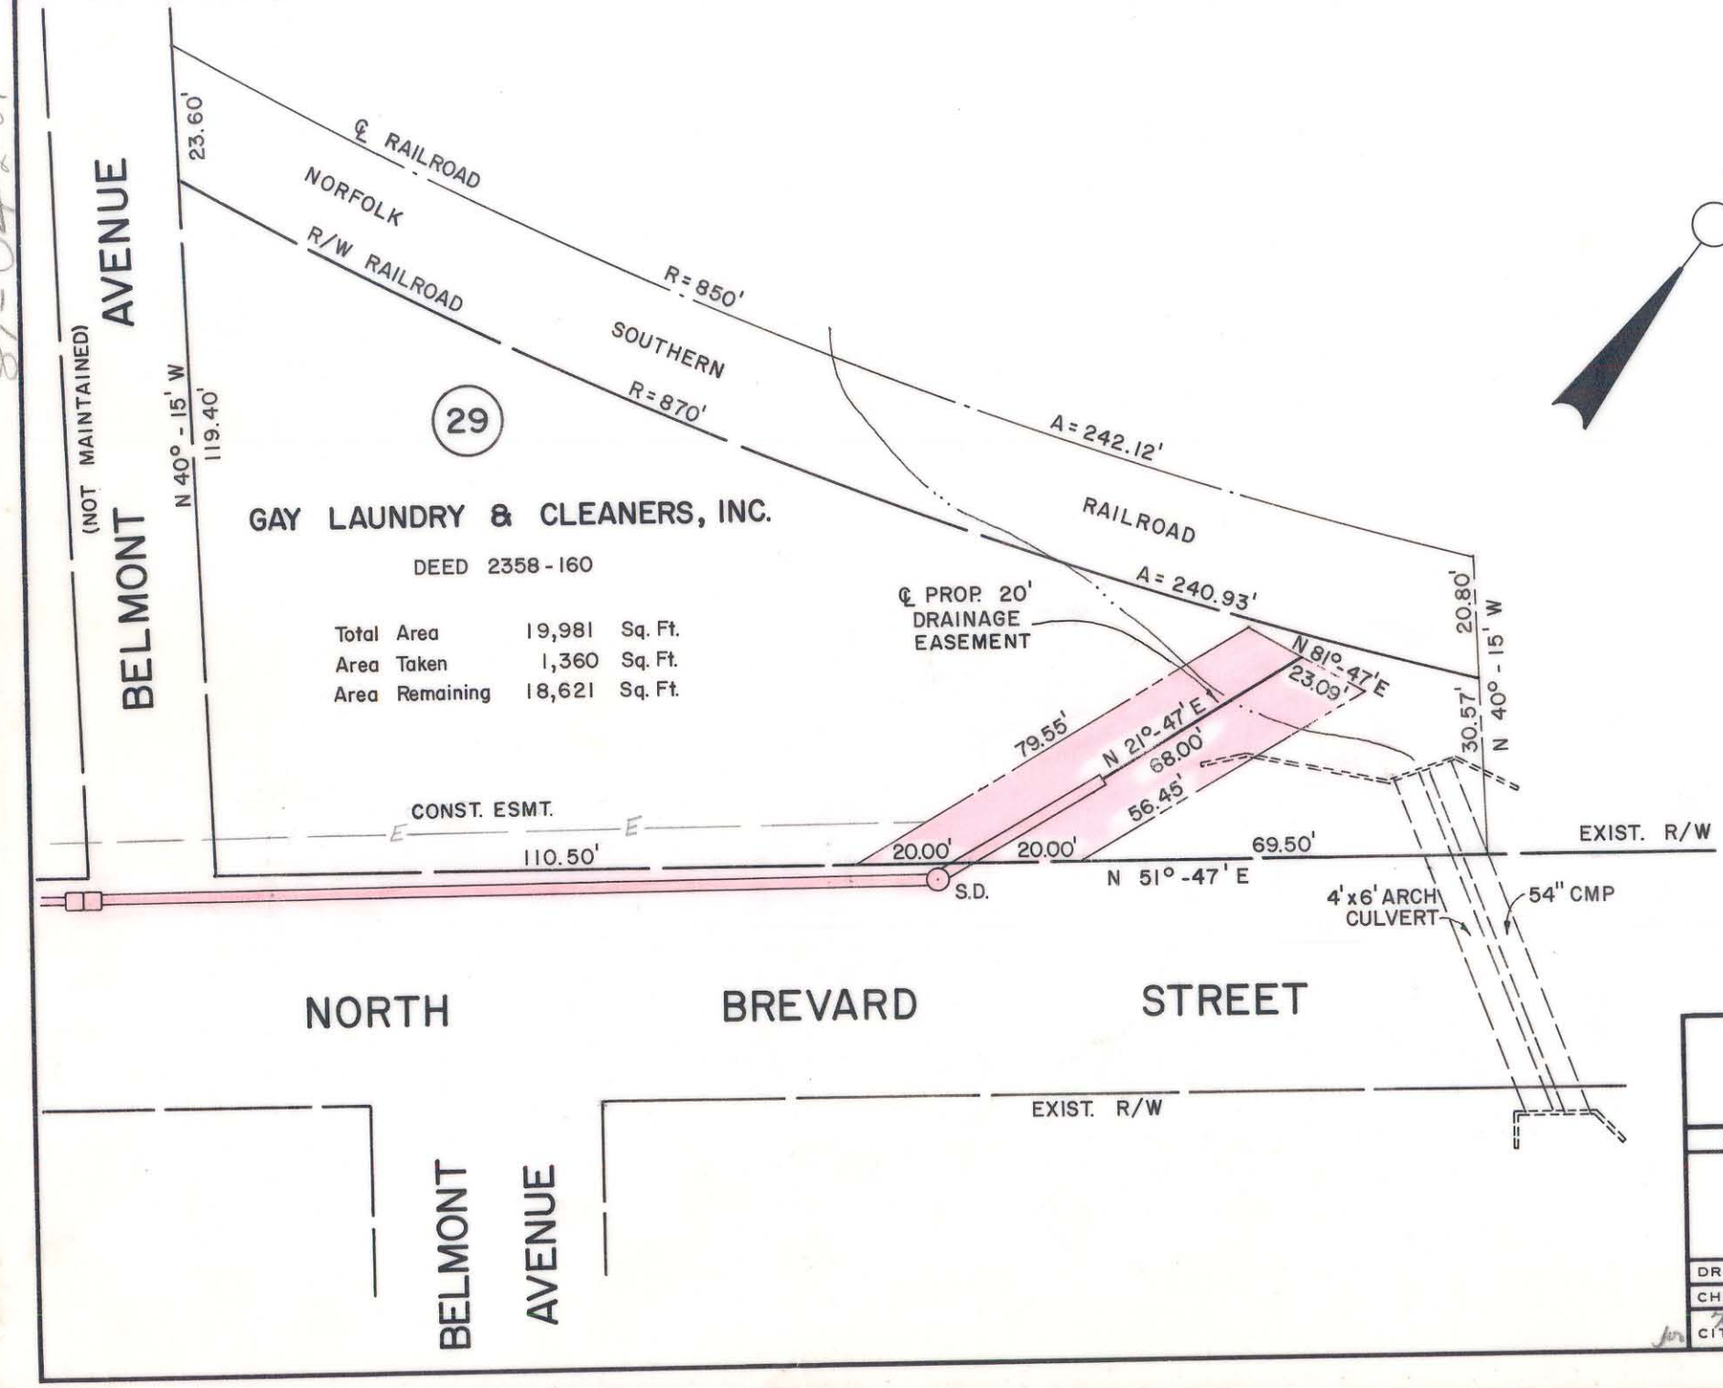

Void 6-18-74 gss

NOTE: Property corners shown circled were located by actual survey. Bearings are based on DEED 2358-160

This plat was prepared under my supervision K G Gilles

N.C. Reg. Engineer No. 4343

CITY OF CHARLOTTE
NORTH CAROLINA
DEPARTMENT OF PUBLIC WORKS
ENGINEERING DIVISION

REVISIONS	PROPOSED DRAINAGE EASEMENT CALDWELL BREVARD CONNECTOR	JOB NO. 512-72-184
	PROPERTY OF GAY LAUNDRY and CLEANERS, INC.	FILE NO. RW74
DRAWN BY RWM		SHEET 29
CHECKED BY JSS		OF 29
for K G Gilles CITY ENGINEER	DATE MAY 28, 1974 SCALE 1" = 30'	