Approved by _____
R/W Agent

This plat was prepared under my supervision _____
N.C. Reg. Engineer No. _____

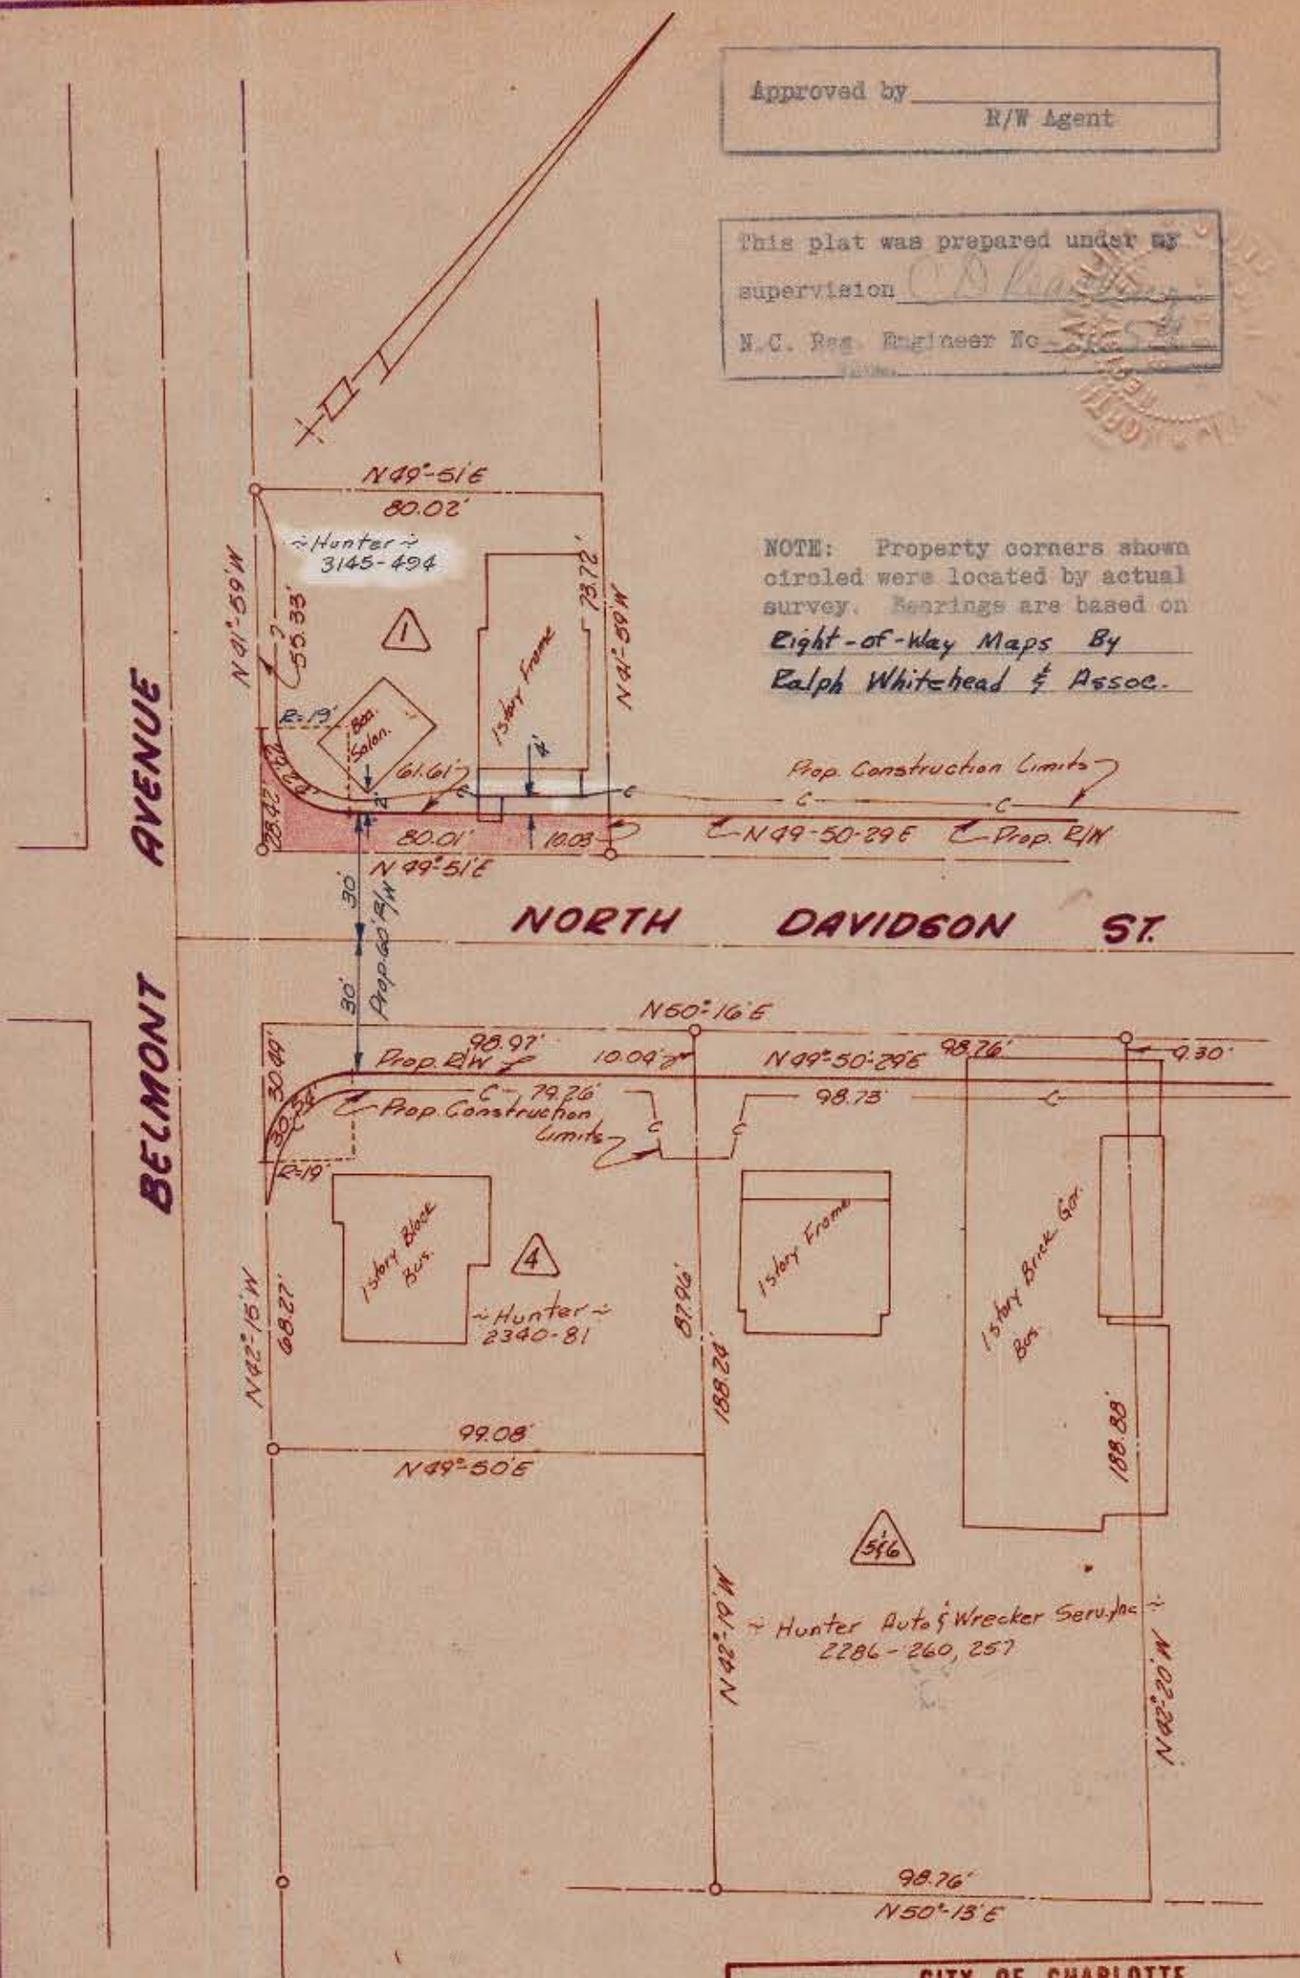

NOTE: Property corners shown circled were located by actual survey. Bearings are based on Right-of-Way Maps By Ralph Whitehead & Assoc.

Total Area	6,698	Sq. Ft.
Area Taken	874	Sq. Ft.
Area Remaining	5,824	Sq. Ft.

CITY OF CHARLOTTE
NORTH CAROLINA
ENGINEERING DEPARTMENT

REVISIONS: 3/18/70 owner

BELMONT NEIGHBORHOOD IMPROVEMENT PROJECT

Property Of
Richard E. Hunter & wife Helen T.

DRAWN BY: Bean
CHECKED BY: J.T.T.
CITY ENGINEER
DATE: Aug '69
SCALE: 1"=40'

JOB NO. 513-68 479
FILE NO.
SHEET 1
OF
118

091-065-03