Approved by _____
R/W Agent

EAST SIXTEENTH ST.

NORTH CALDWELL ST.

NORTH DAVIDSON ST.

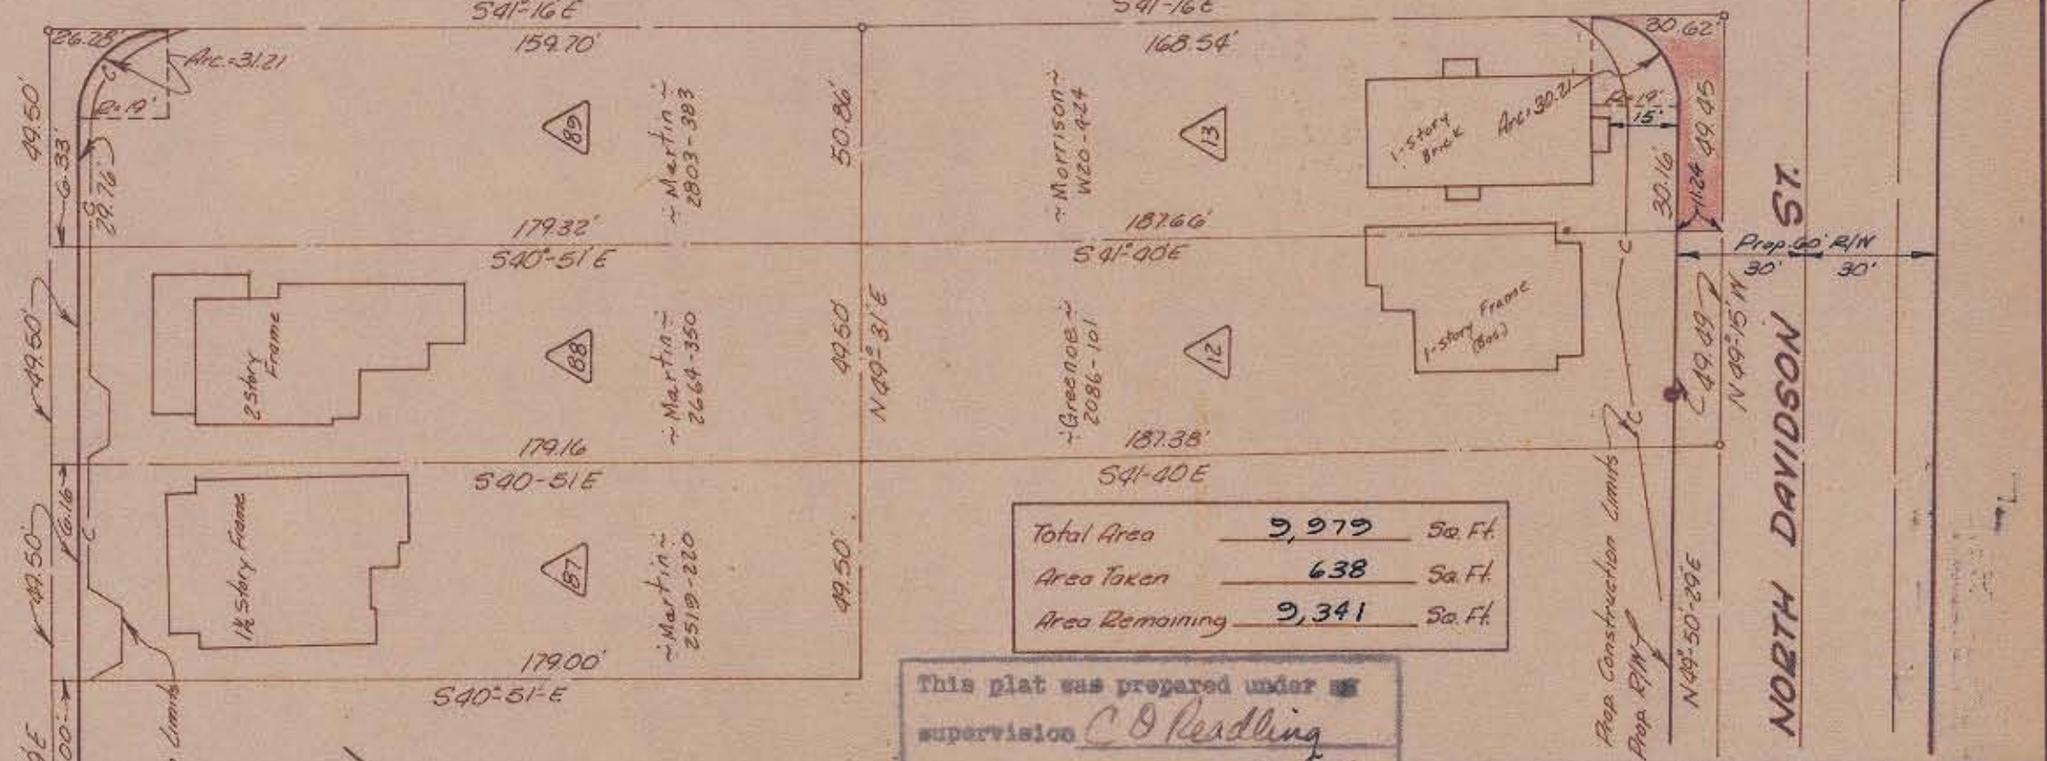

Total Area	9,979	Sq. Ft.
Area Taken	638	Sq. Ft.
Area Remaining	9,341	Sq. Ft.

This plat was prepared under my supervision C O Readling
N.C. Reg. Engineer No 3659

NOTE: Property corners shown circled were located by actual survey. Bearings are based on Right-of-Way Maps By Ralph Whitehead & Assoc.

CITY OF CHARLOTTE
NORTH CAROLINA
ENGINEERING DEPARTMENT

REVISIONS

Belmont Neighborhood Improvement Project

Property Of
John R. Morrison

DRAWN BY Bean
CHECKED BY J.T.P.
CITY ENGINEER
DATE Aug. 69 SCALE 1"=40'

JOB NO. 513-68 477
FILE NO.
SHEET 11
OF 118

081-066-02

081-066