81-07 2-14

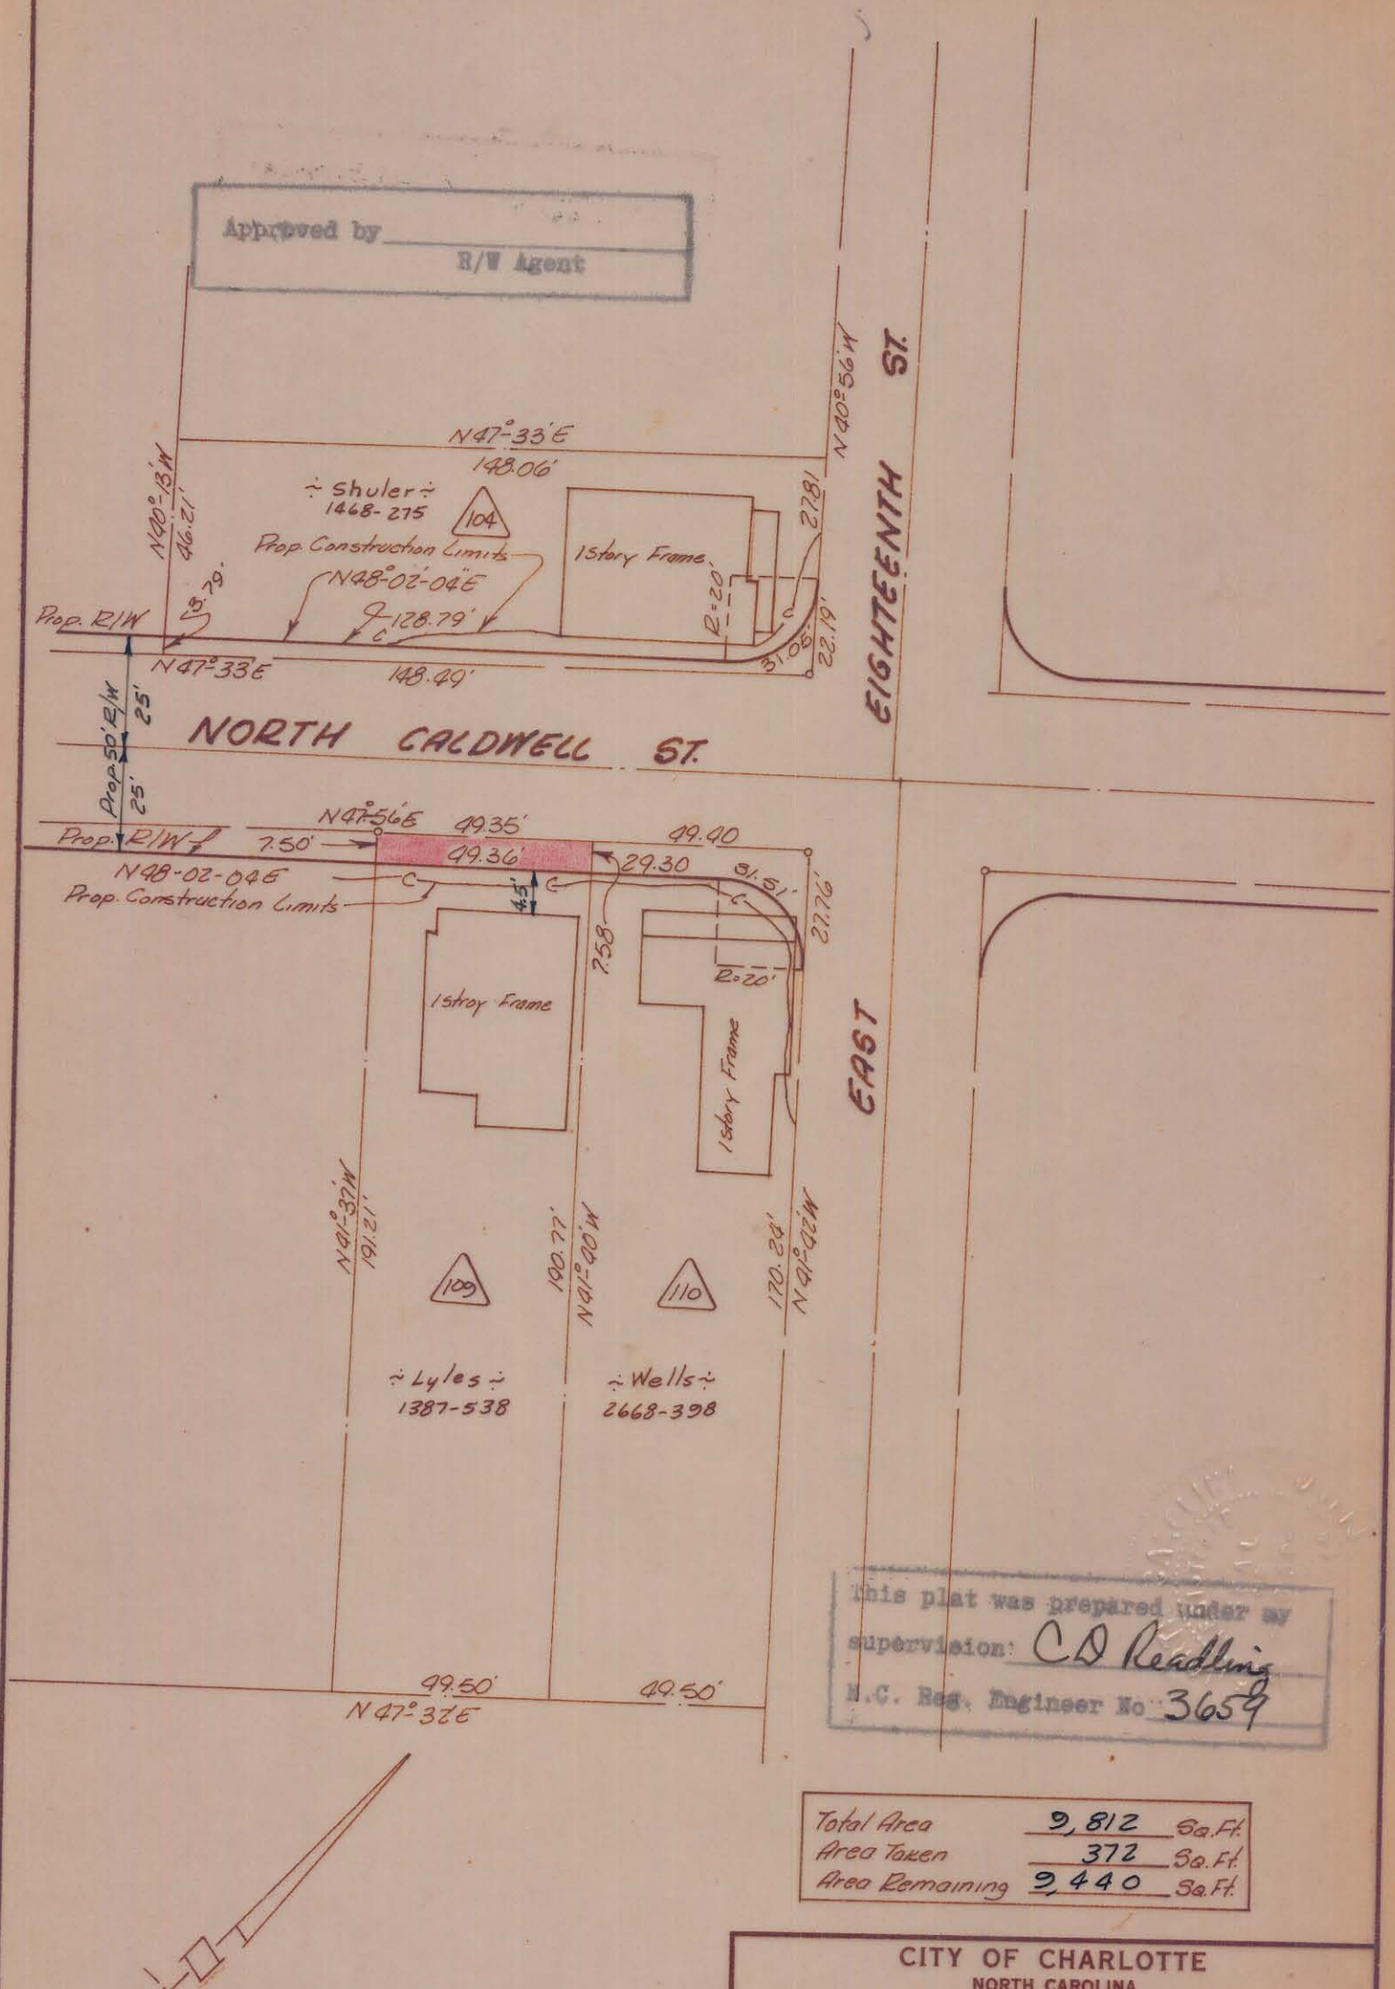

This plat was prepared under my supervision: C D Readling
N.C. Reg. Engineer No 3659

Total Area	2,812	Sq. Ft.
Area Taken	372	Sq. Ft.
Area Remaining	2,440	Sq. Ft.

NOTE: Property corners shown circled were located by actual survey. Bearings are based on Right-of-Way Maps By Ralph Whitehead & Assoc.

CITY OF CHARLOTTE
NORTH CAROLINA
ENGINEERING DEPARTMENT

REVISIONS	Belmont Neighborhood Improvement Project	JOB NO. 313-68 479
		FILE NO.
DRAWN BY Beam	Property Of J. C. Lyles & Wife Ruth Fisher	SHEET 104
CHECKED BY J.T.T.		
CITY ENGINEER	DATE Sept. 69 SCALE 1"=40'	OF 118

(2)