81-025-84

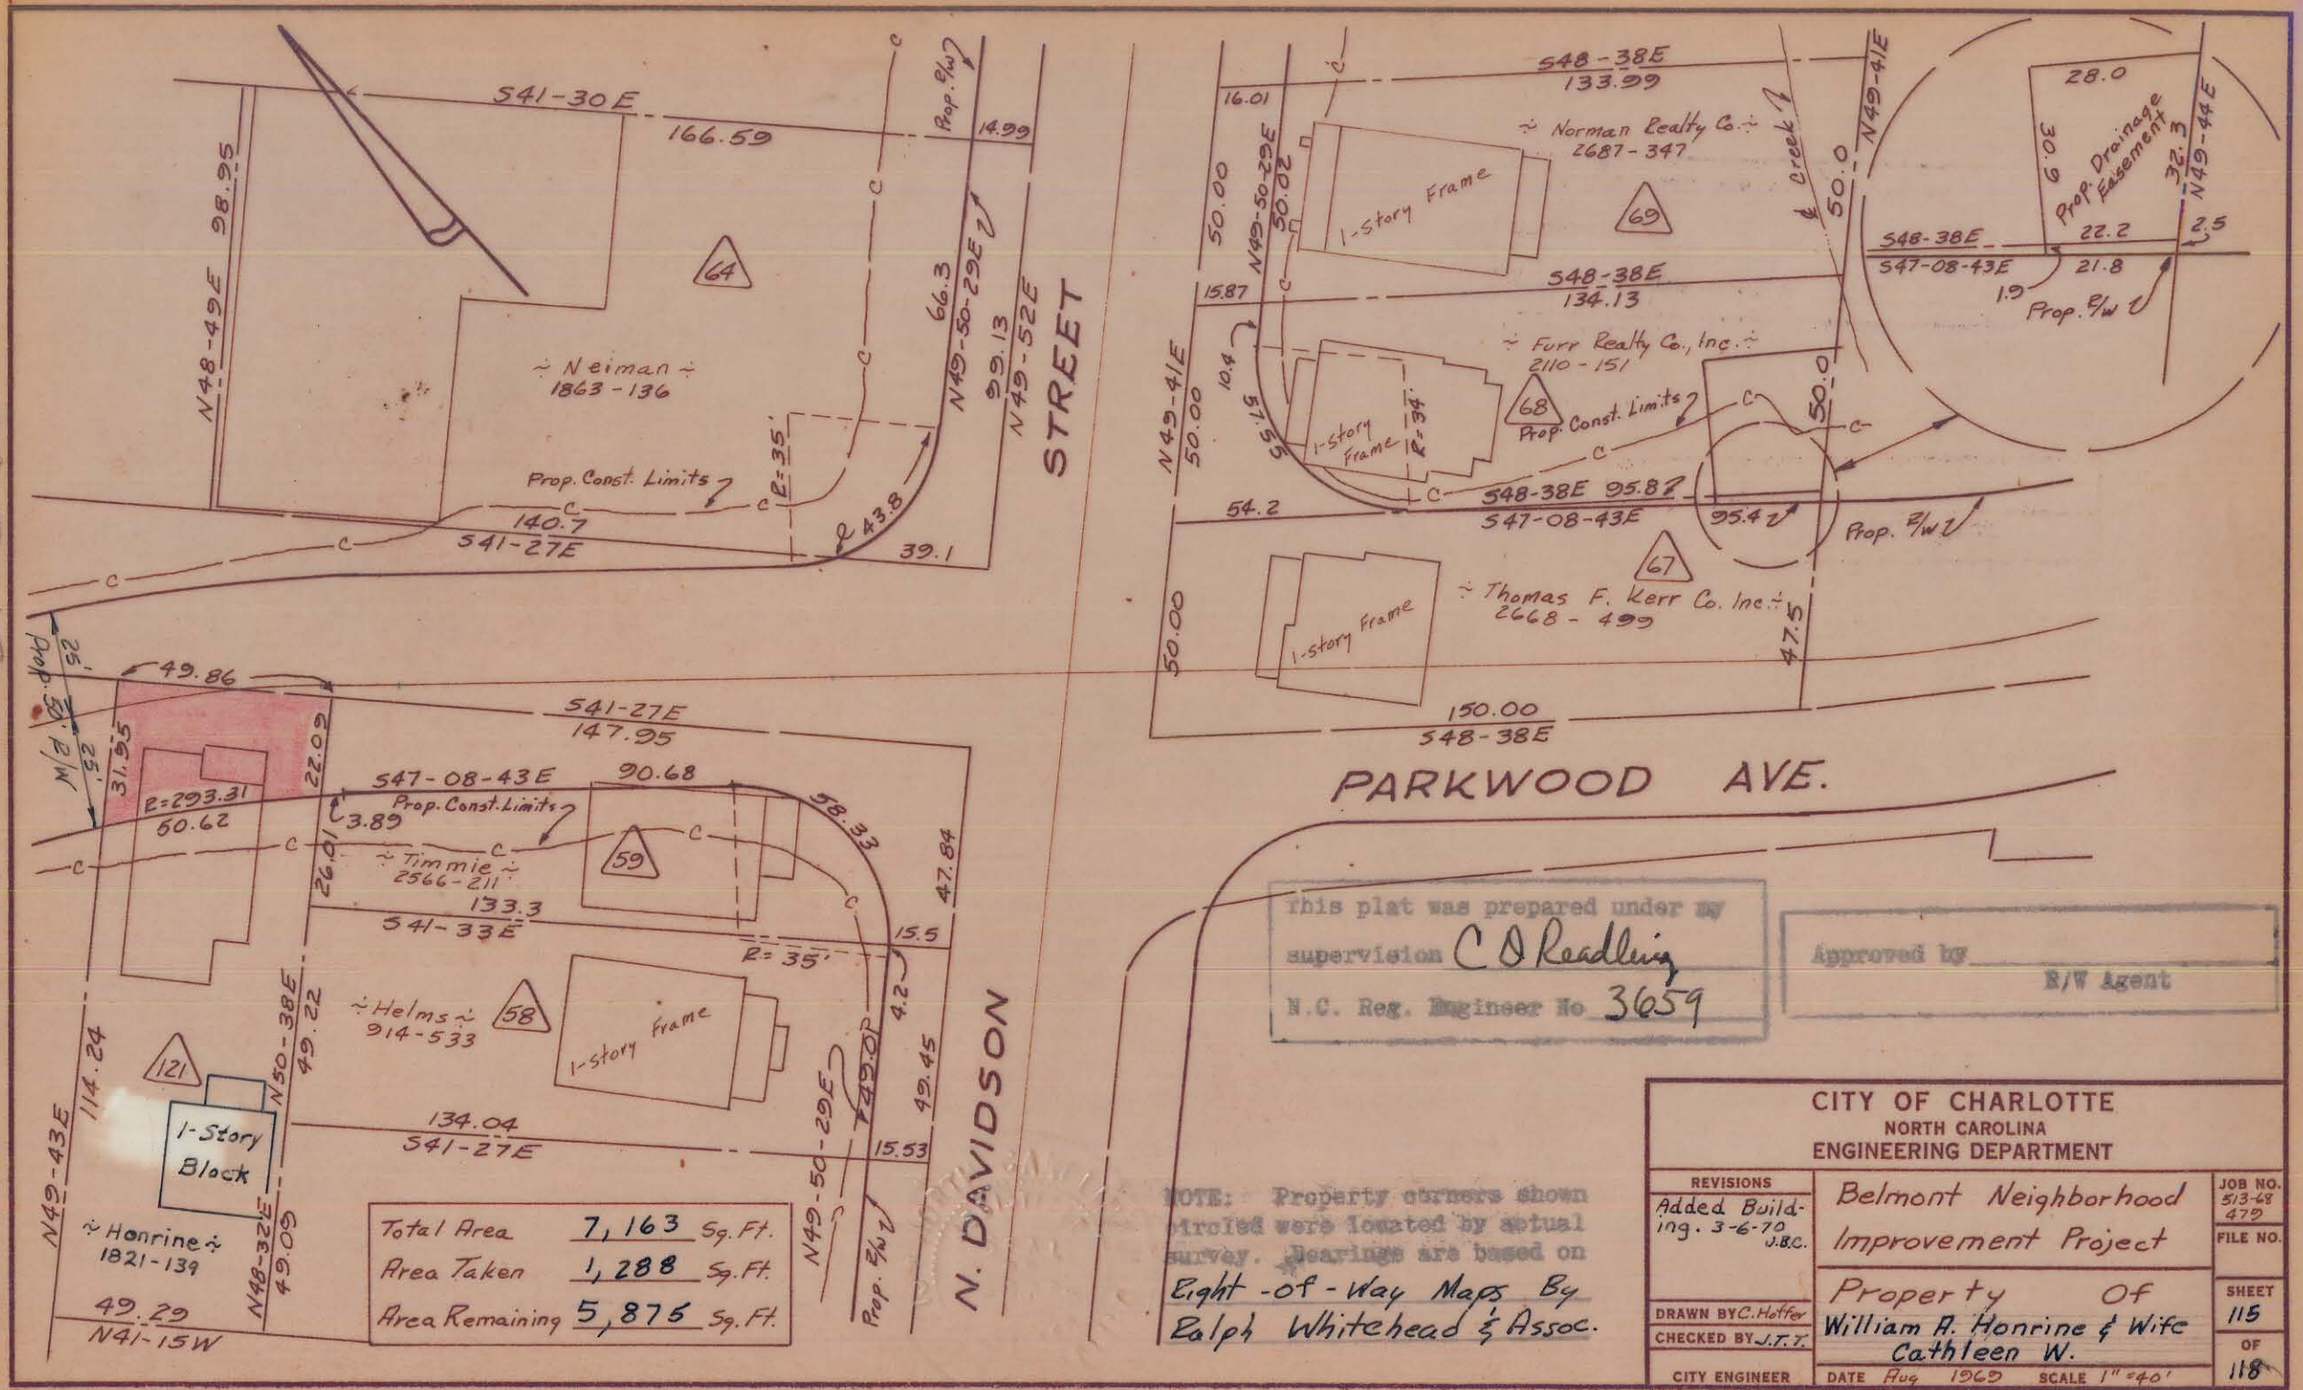

Total Area	7,163 Sq. Ft.
Area Taken	1,288 Sq. Ft.
Area Remaining	5,875 Sq. Ft.

This plat was prepared under my supervision C O Readling
N.C. Reg. Engineer No 3659

Approved by _____ R/W Agent

NOTE: Property corners shown circled were located by actual survey. Bearings are based on Right-of-Way Maps By Ralph Whitehead & Assoc.

CITY OF CHARLOTTE
NORTH CAROLINA
ENGINEERING DEPARTMENT

REVISIONS: Added Building. 3-6-70 J.B.C.	Belmont Neighborhood Improvement Project	JOB NO. 513-68 479
		FILE NO.
DRAWN BY C. Hoffer	Property Of William A. Honrine & Wife Cathleen W.	SHEET 115
CHECKED BY J.T.T.		OF 118
CITY ENGINEER	DATE Aug 1969 SCALE 1" = 40'	