81-102-04

Approved by _____
R/W Agent

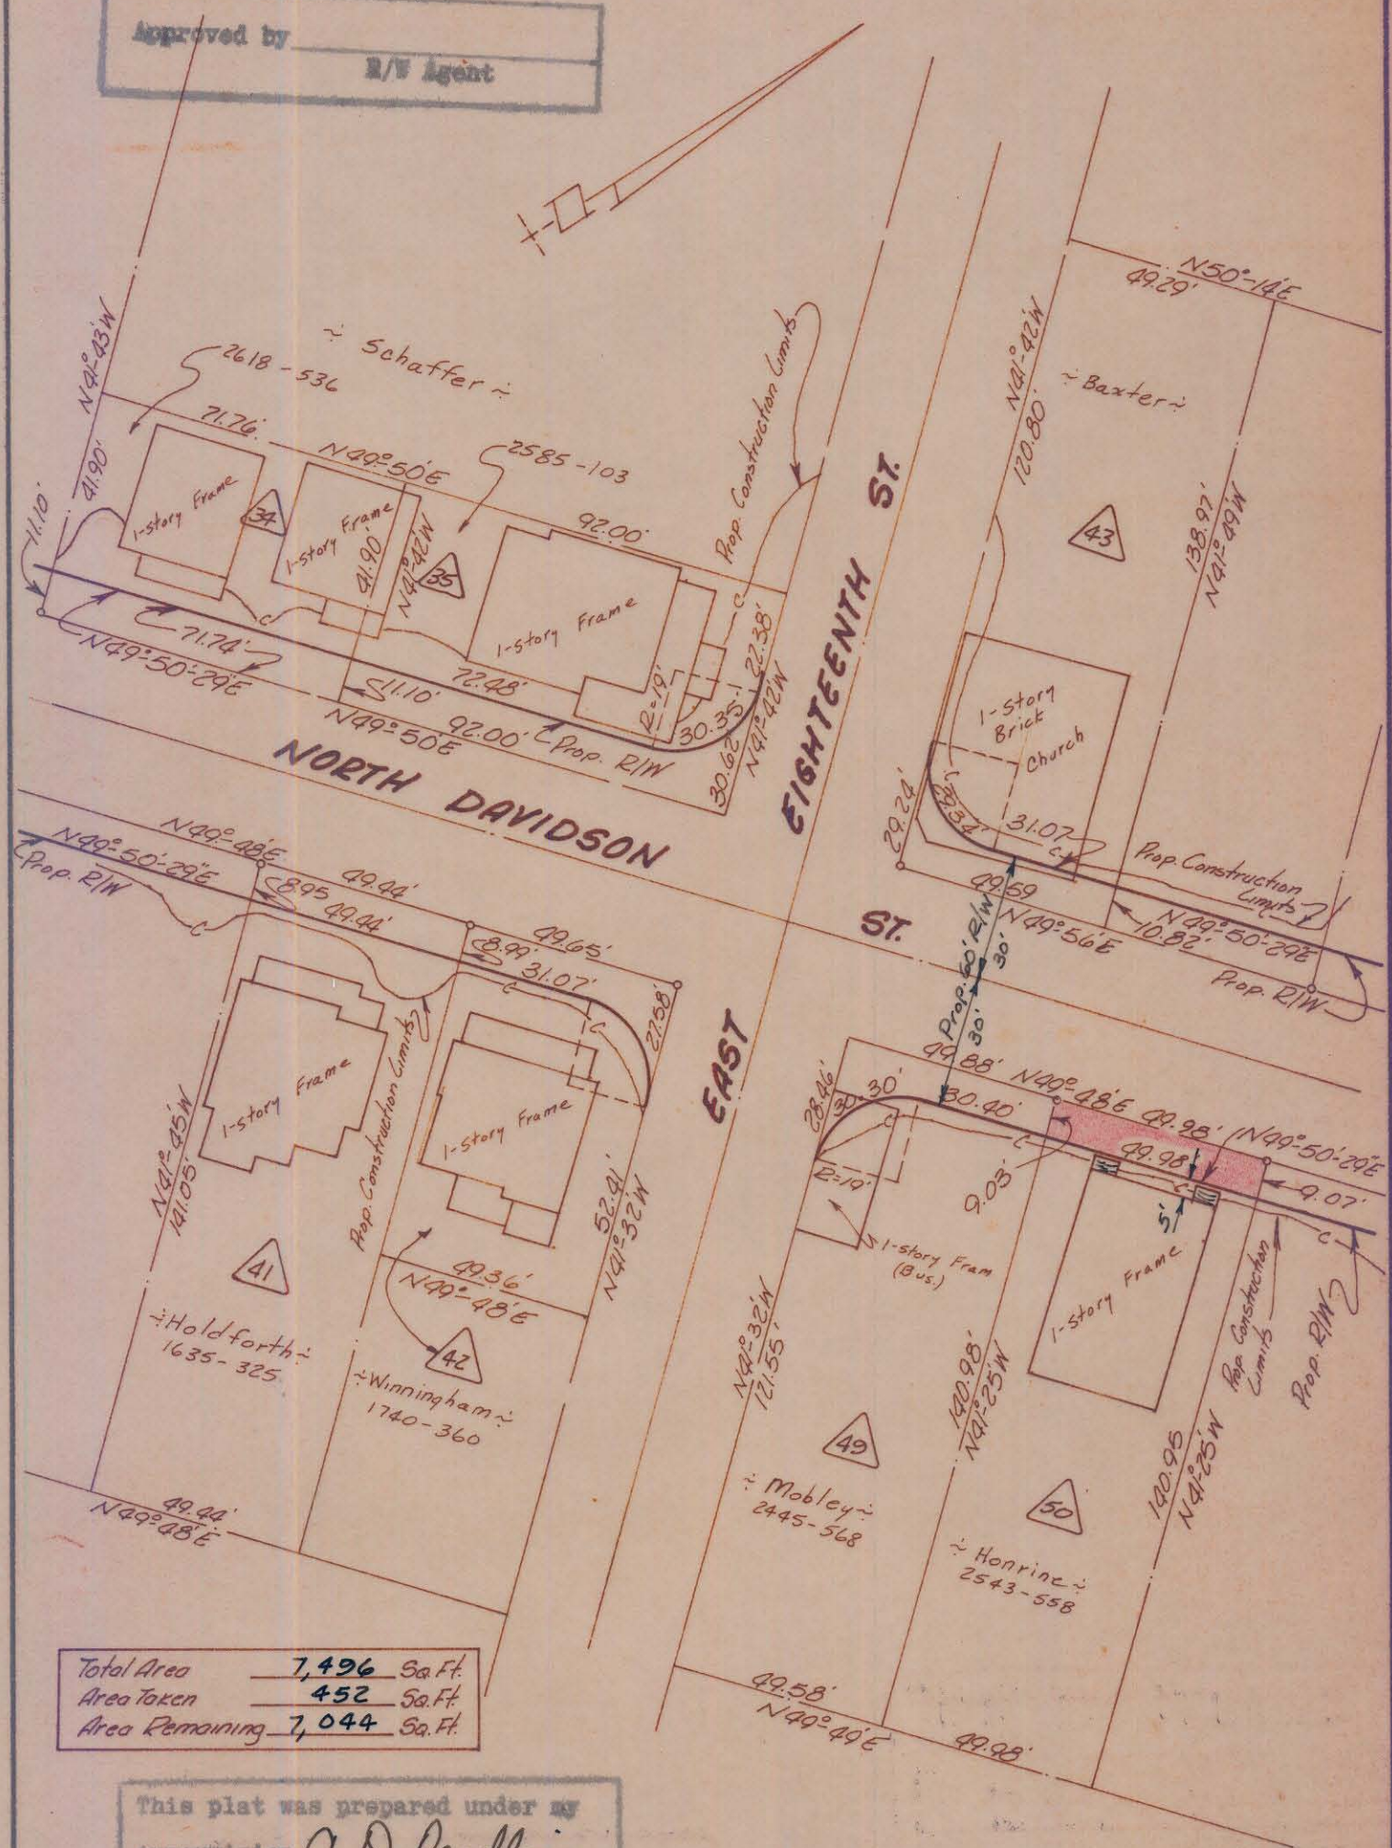

Total Area	7,496	Sq. Ft.
Area Taken	452	Sq. Ft.
Area Remaining	7,044	Sq. Ft.

This plat was prepared under my supervision C D Readling
N.C. Reg. Engineer No 3659

NOTE: Property corners shown circled were located by actual survey. Bearings are based on Right-of-Way Maps By Ralph Whitehead & Assoc.

CITY OF CHARLOTTE
NORTH CAROLINA
ENGINEERING DEPARTMENT

REVISIONS	Belmont Neighborhood Improvement Project	JOB NO. 513-68 479
		FILE NO.
DRAWN BY Bean	Property Of W.A. Honrine & Wife Cathleen	SHEET 47
CHECKED BY J.T.T.		OF 118
CITY ENGINEER	DATE Aug '69 SCALE 1" = 40'	

6