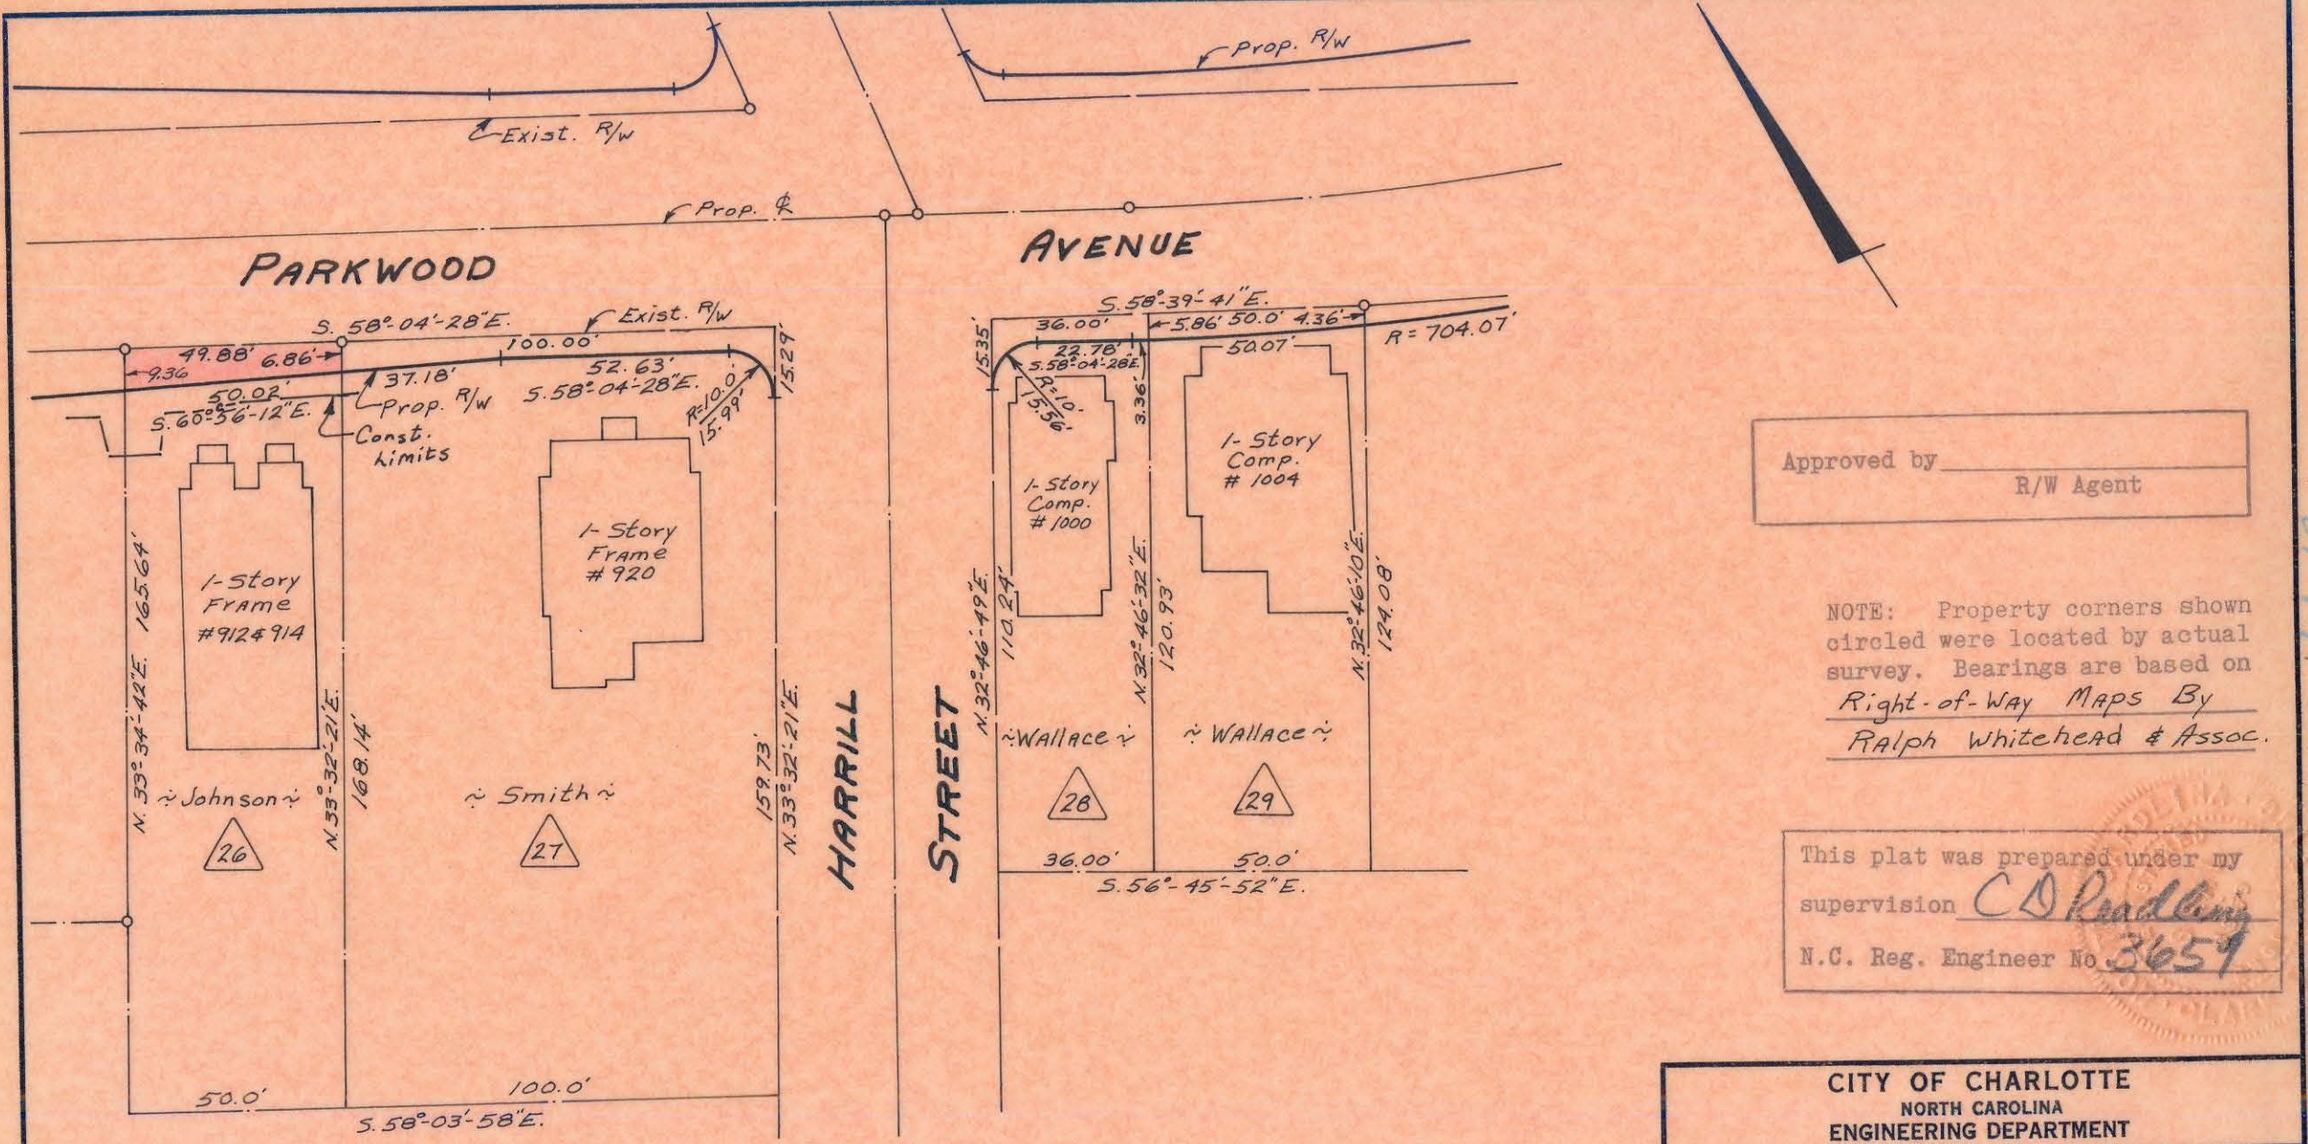

Approved by _____
R/W Agent

NOTE: Property corners shown circled were located by actual survey. Bearings are based on Right-of-Way Maps By Ralph Whitehead & Assoc.

This plat was prepared under my supervision C D Reading
N.C. Reg. Engineer No. 3659

TOTAL AREA	8,736	Sq. Ft.
AREA TAKEN	404	Sq. Ft.
AREA REMAINING	8,332	Sq. Ft.

CITY OF CHARLOTTE
NORTH CAROLINA
ENGINEERING DEPARTMENT

REVISIONS

PARKWOOD AVENUE WIDENING

Property Of
Mark P. Johnson, Jr.

DRAWN BY J.B.C.
CHECKED BY J.T.T.
CITY ENGINEER

DATE Nov., 1969 SCALE 1" = 40'

JOB NO. 513-68 479
FILE NO.
SHEET 26 OF 98

81-141-06