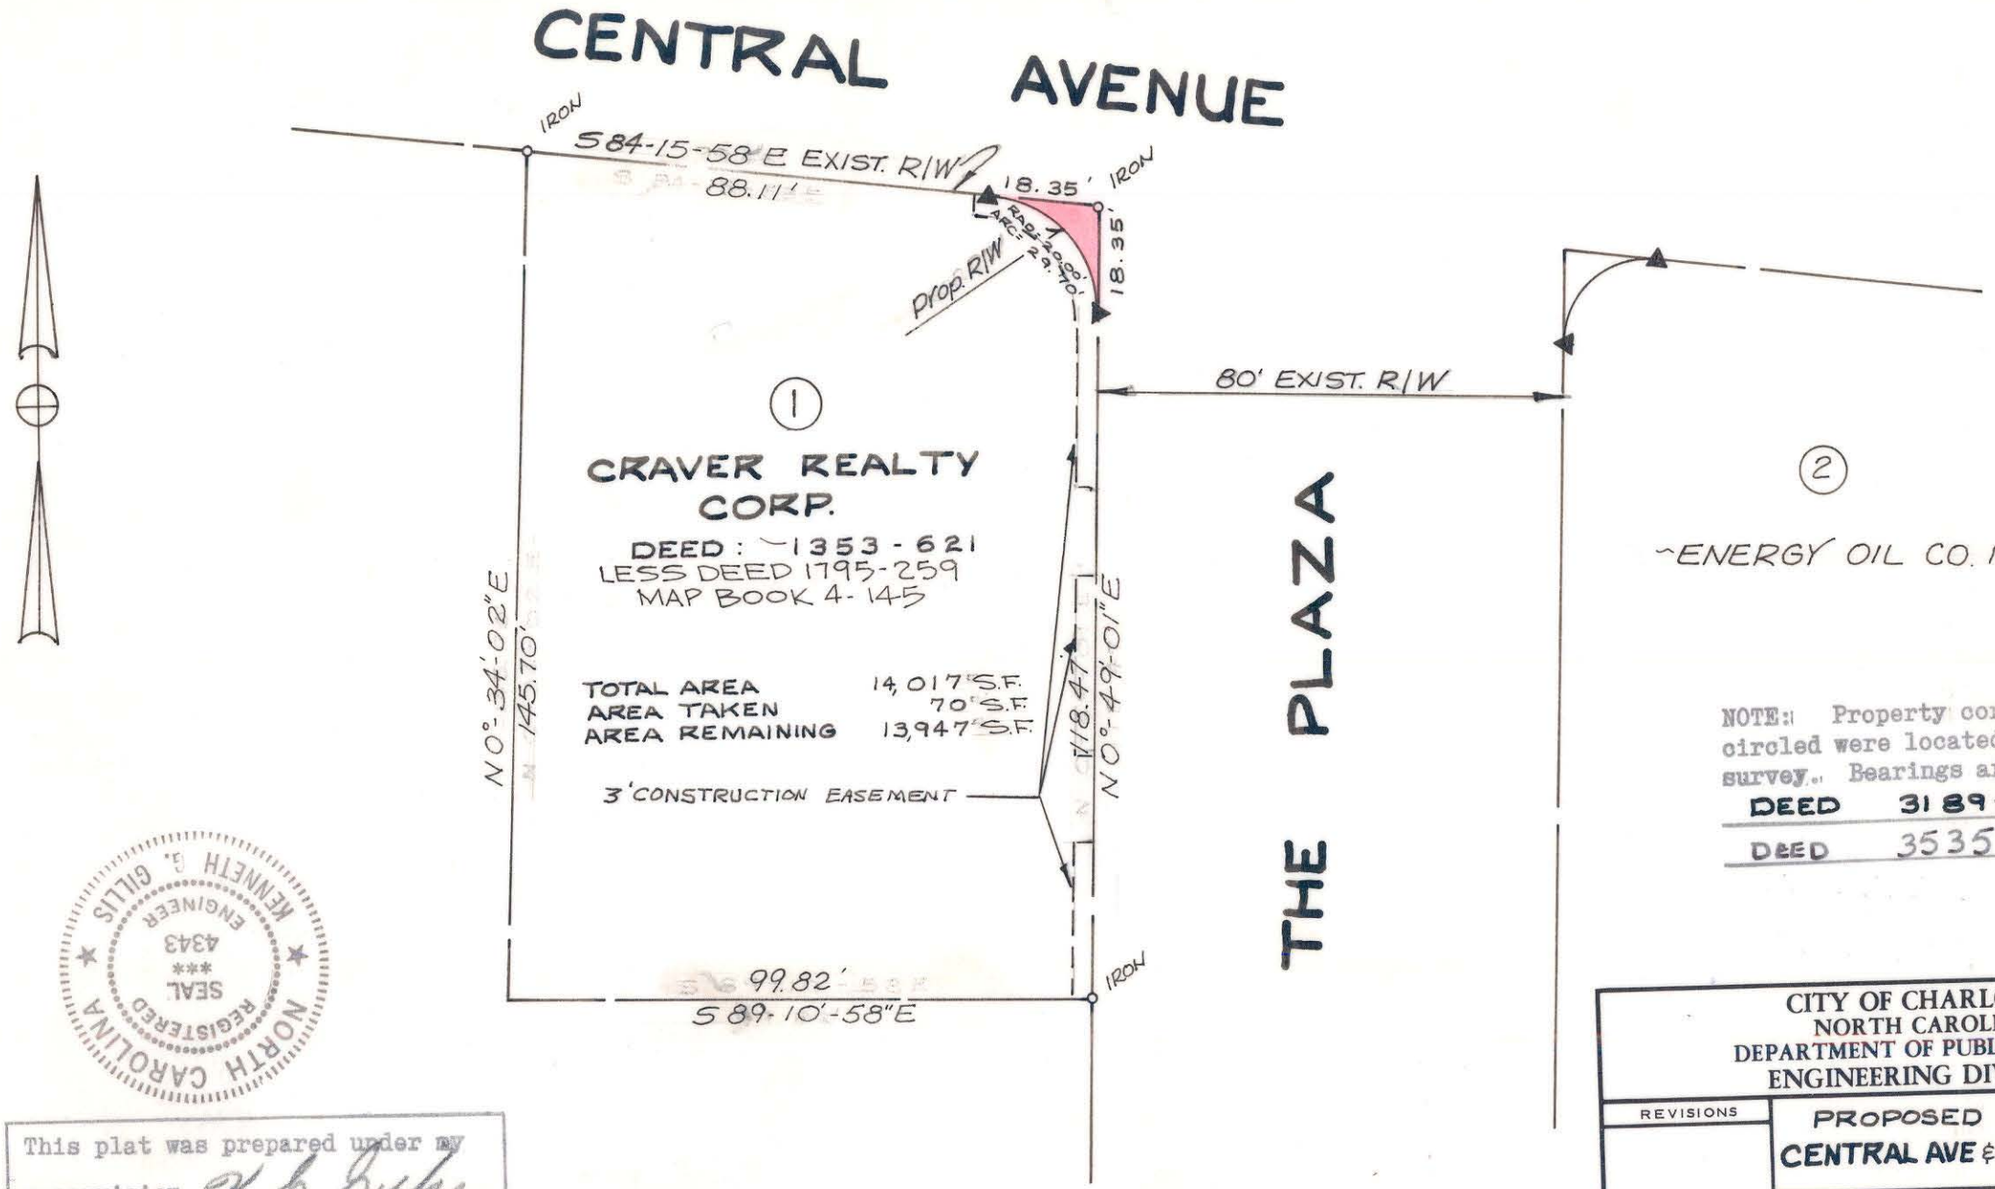

NOTE: Property corners shown circled were located by actual survey. Bearings are based on

DEED 3189-429

DEED 3535-179

KENNETH G. GILLIS
ENGINEER
4343
SEAL
REGISTERED
NORTH CAROLINA

This plat was prepared under my supervision K G Gillis

N.C. Reg. Engineer No 434

CITY OF CHARLOTTE
NORTH CAROLINA
DEPARTMENT OF PUBLIC WORKS
ENGINEERING DIVISION

REVISIONS	PROPOSED R/W CENTRAL AVE & THE PLAZA	JOB NO. 512-72 109
		FILE NO. 43
	PROPERTY OF CRAVER REALTY CORP.	SHEET 1 OF 4
DRAWN BY R.L.B.		
CHECKED BY RW		
CITY ENGINEER C.D. Rostler	DATE APRIL, 72 SCALE 1" = 30'	

81-176-32