NOTE: Property corners shown circled were located by actual survey. Bearings are based on A.V. Blankenship Map, Dated June 23, 1939

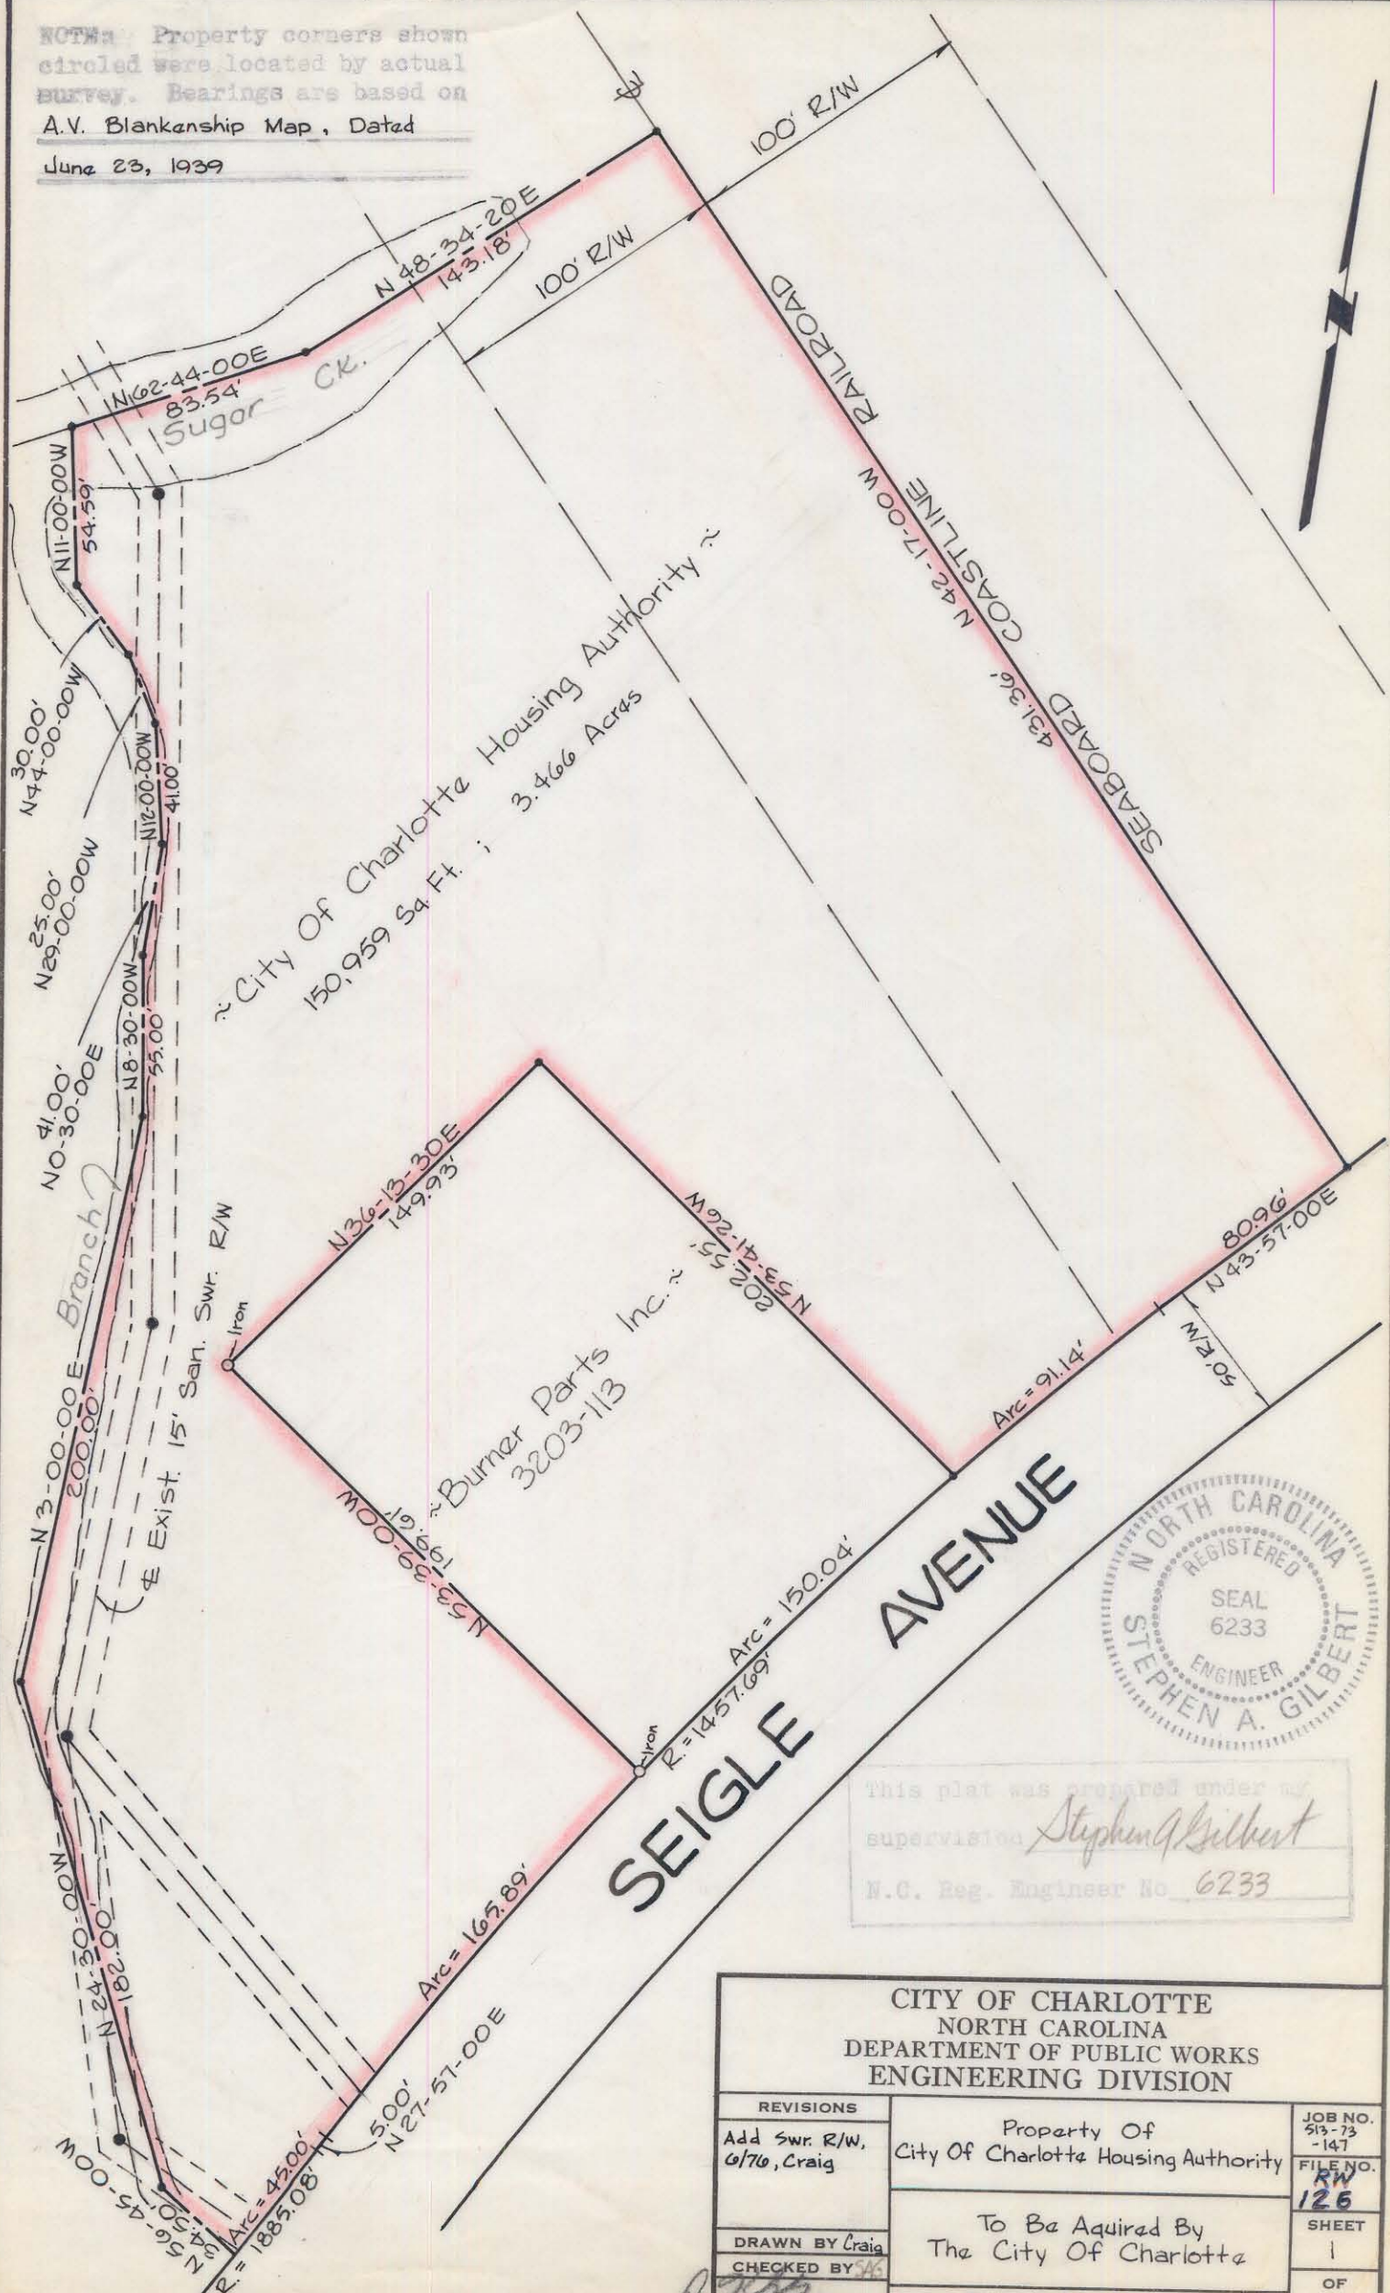

NORTH CAROLINA REGISTERED SEAL 6233 ENGINEER STEPHEN A. GILBERT

This plat was prepared under my supervision Stephen A Gilbert
N.C. Reg. Engineer No. 6233

CITY OF CHARLOTTE
NORTH CAROLINA
DEPARTMENT OF PUBLIC WORKS
ENGINEERING DIVISION

REVISIONS		JOB NO. 513-73-147
Add Swr. R/W, 6/76, Craig	Property Of City Of Charlotte Housing Authority	FILE NO. RW 126
DRAWN BY Craig	To Be Aquired By The City Of Charlotte	SHEET 1
CHECKED BY		OF 1
CITY ENGINEER	DATE April, 1976 SCALE 1" = 60'	

DUNCAN-PARNELL, INC., CHARLOTTE 376

81-086-10/085-01