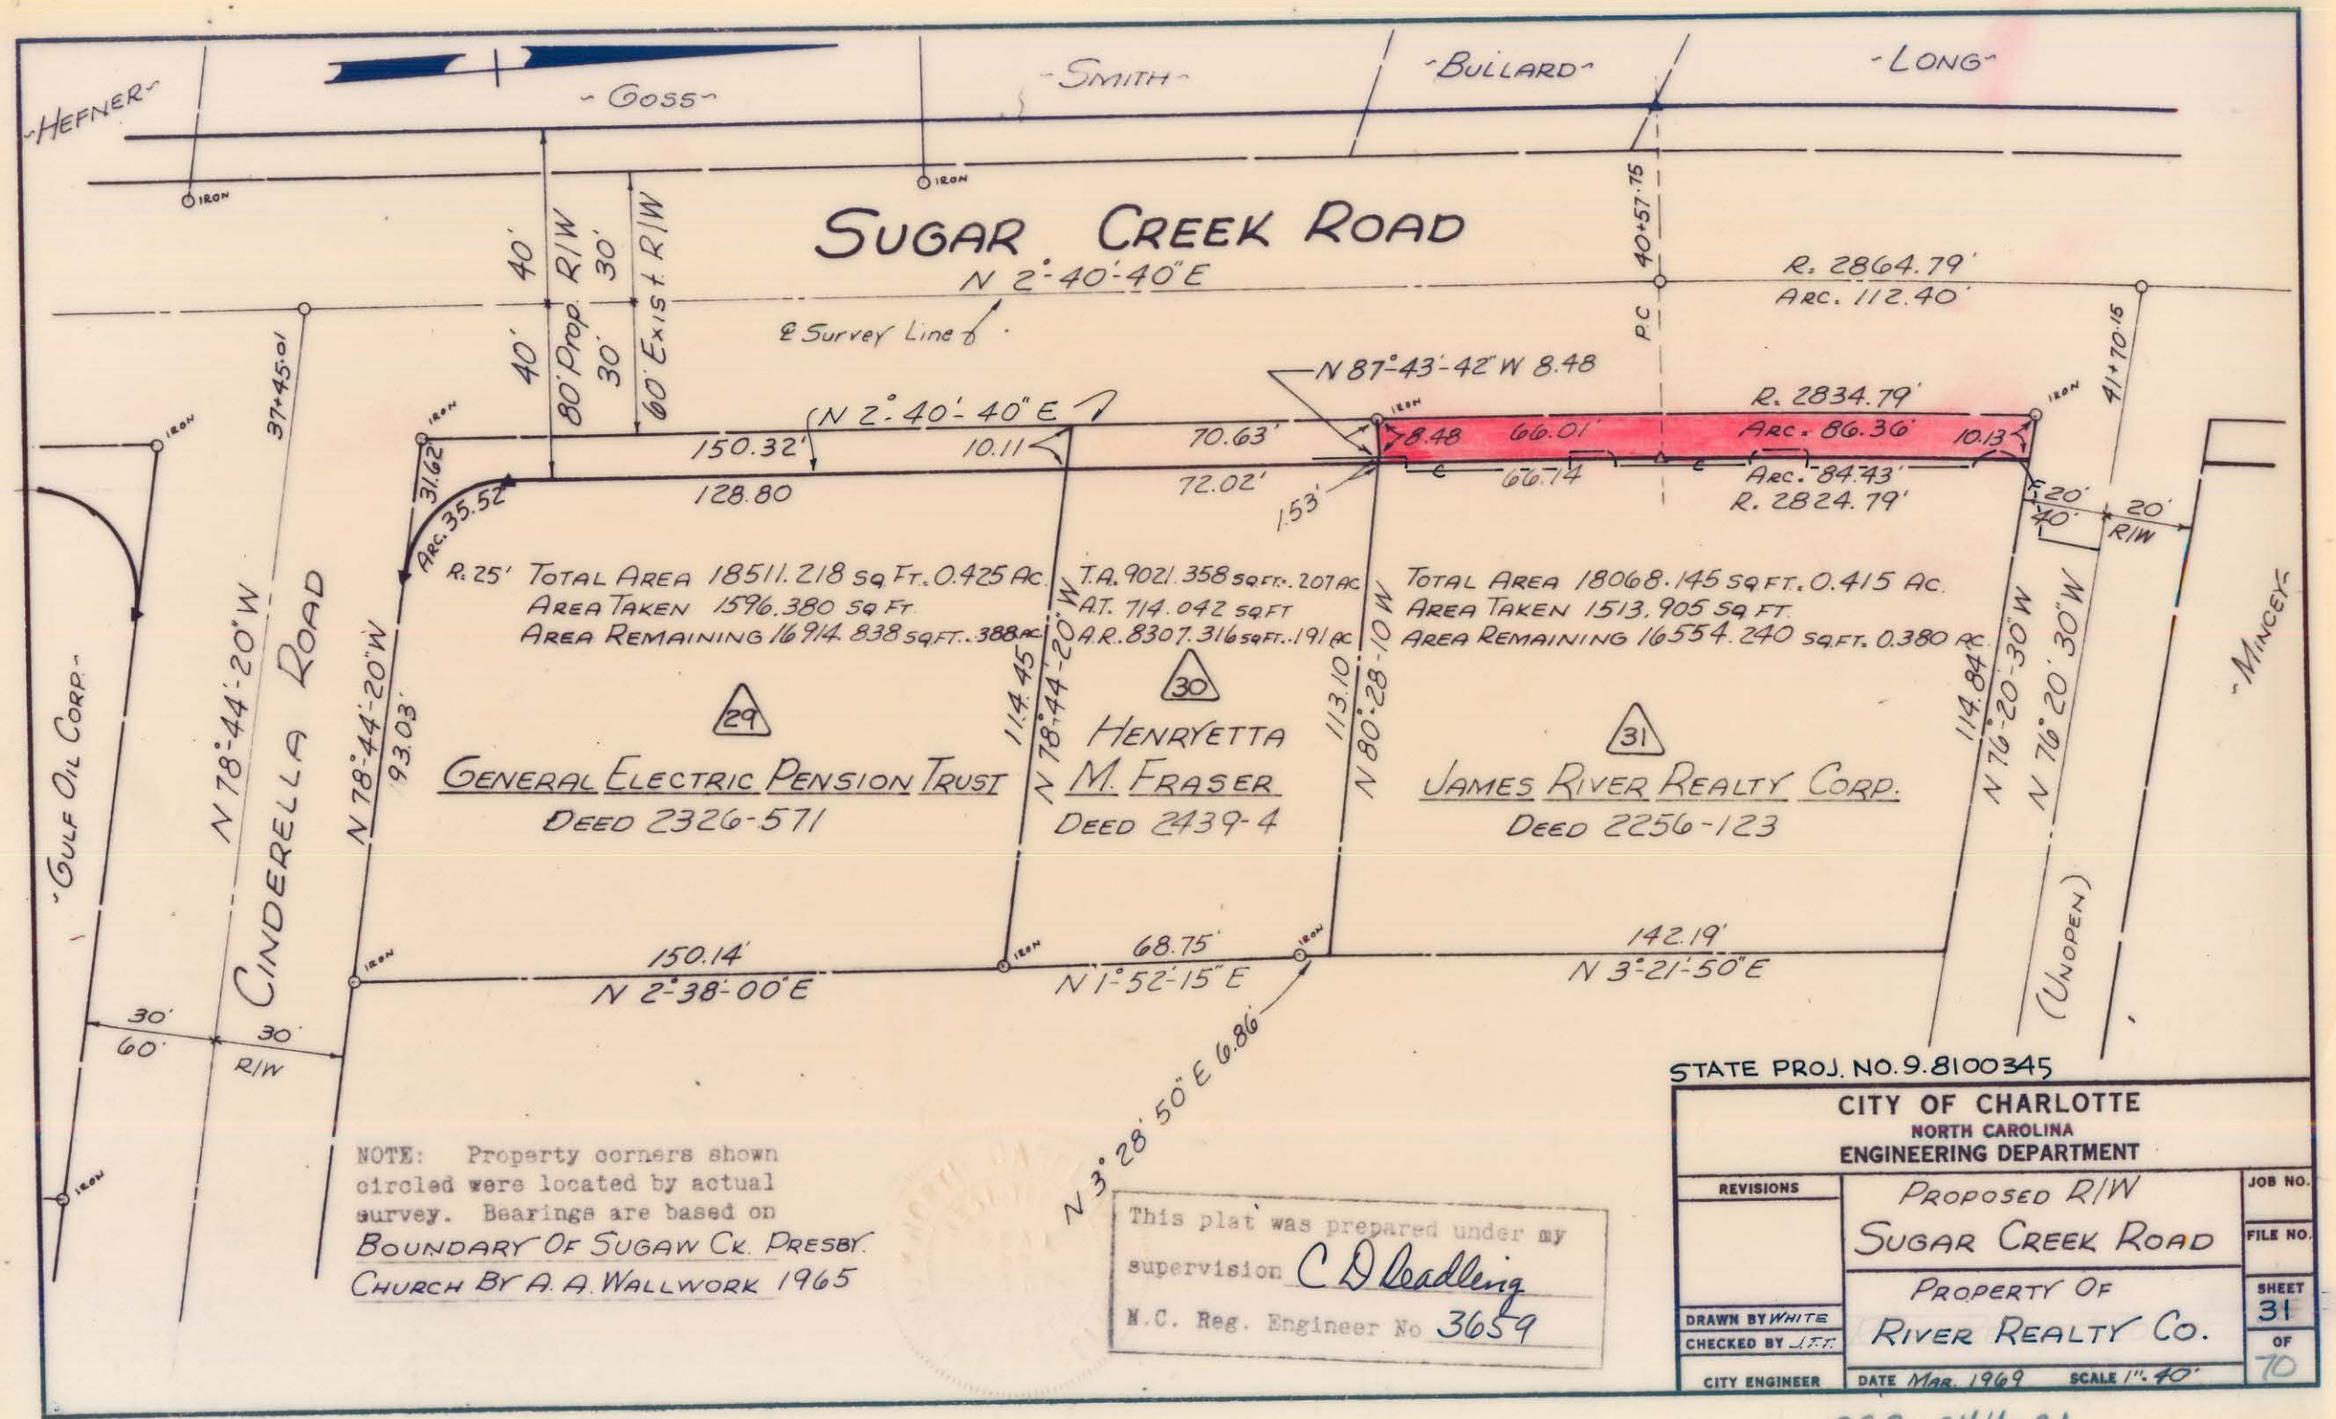

NOTE: Property corners shown circled were located by actual survey. Bearings are based on BOUNDARY OF SUGAW CK. PRESBY. CHURCH BY A. A. WALLWORK 1965

This plat was prepared under my supervision C D Gadling
N.C. Reg. Engineer No 3659

STATE PROJ. NO. 9.8100345

CITY OF CHARLOTTE
NORTH CAROLINA
ENGINEERING DEPARTMENT

REVISIONS	PROPOSED R/W SUGAR CREEK ROAD	JOB NO.
		FILE NO.
DRAWN BY WHITE	PROPERTY OF RIVER REALTY CO.	SHEET 31
CHECKED BY J.F.T.		OF 70
CITY ENGINEER	DATE MAR. 1969 SCALE 1"=40'	

089-044-01