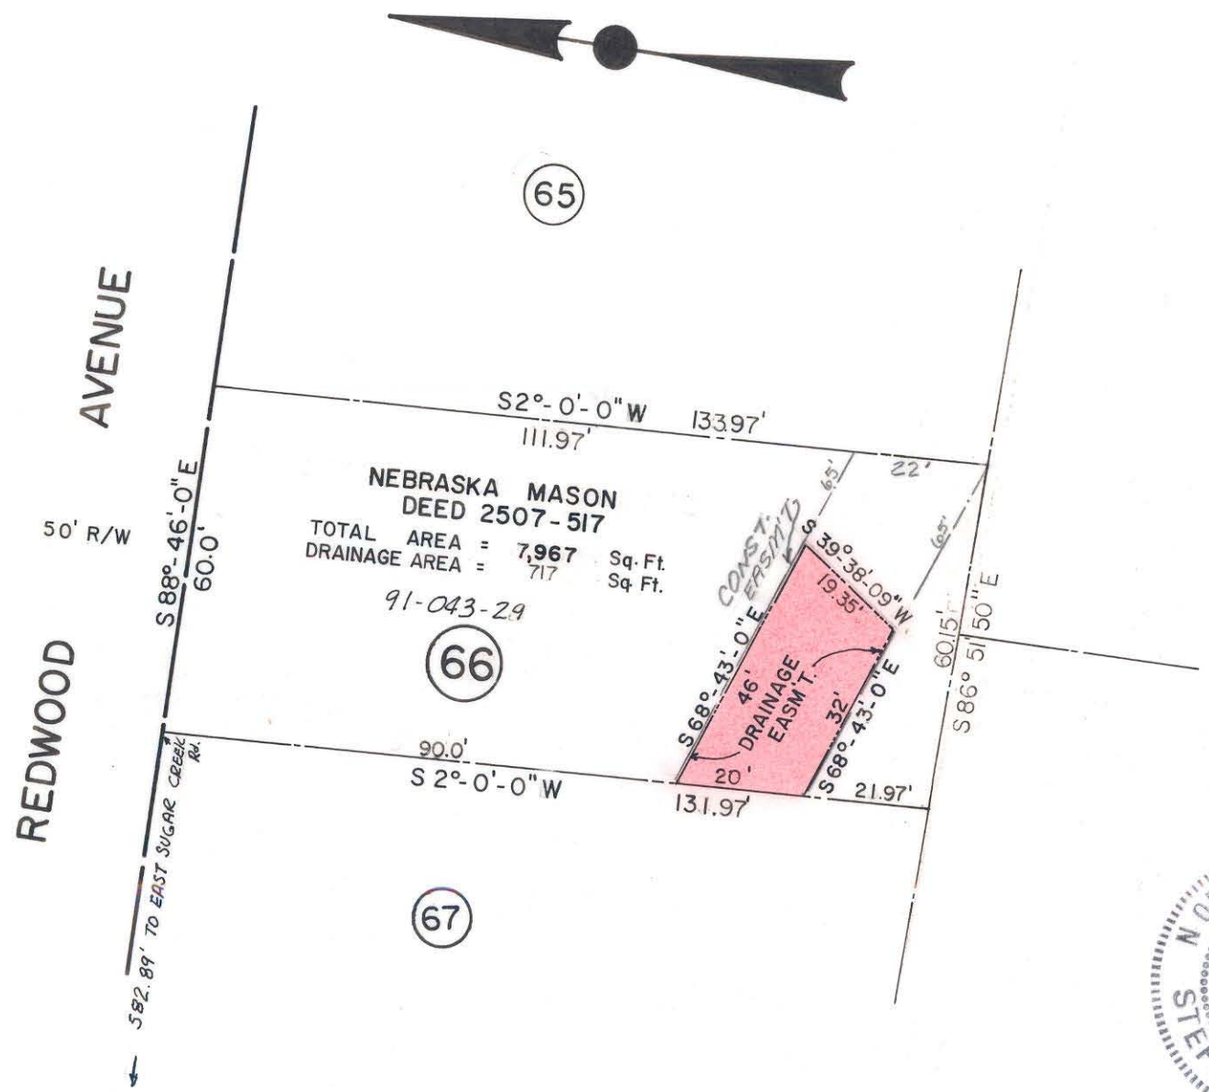

NOTE: Property corners shown circled were located by actual survey. Bearings are based on MAP BOOK 5 PAGE 273

This plat was prepared under my supervision Stephen A Gilbert
N.C. Reg. Engineer No 6233

NORTH CAROLINA REGISTERED SEAL 6233 ENGINEER STEPHEN A. GILBERT

CITY OF CHARLOTTE
NORTH CAROLINA
DEPARTMENT OF PUBLIC WORKS
ENGINEERING DIVISION

REVISIONS	PROPOSED DRAINAGE EASM'T.	JOB NO. 512-75 106
TOTAL AREA & DRAINAGE AREA, 11/29/76 H.W. DUNNER, 2/10/77	NORTH CHARLOTTE COMMUNITY DEVELOPMENT	FILE NO.
	PROPERTY OF	SHEET 9
DRAWN BY H.W.	STITT FRED JR. & W. JESSIE MAE	
CHECKED BY SAG		OF 9
CITY ENGINEER	DATE MAY 11, 76 SCALE 1" = 30'	

91-043-29

DUNCAN-PARNELL, INC., CHARLOTTE 376