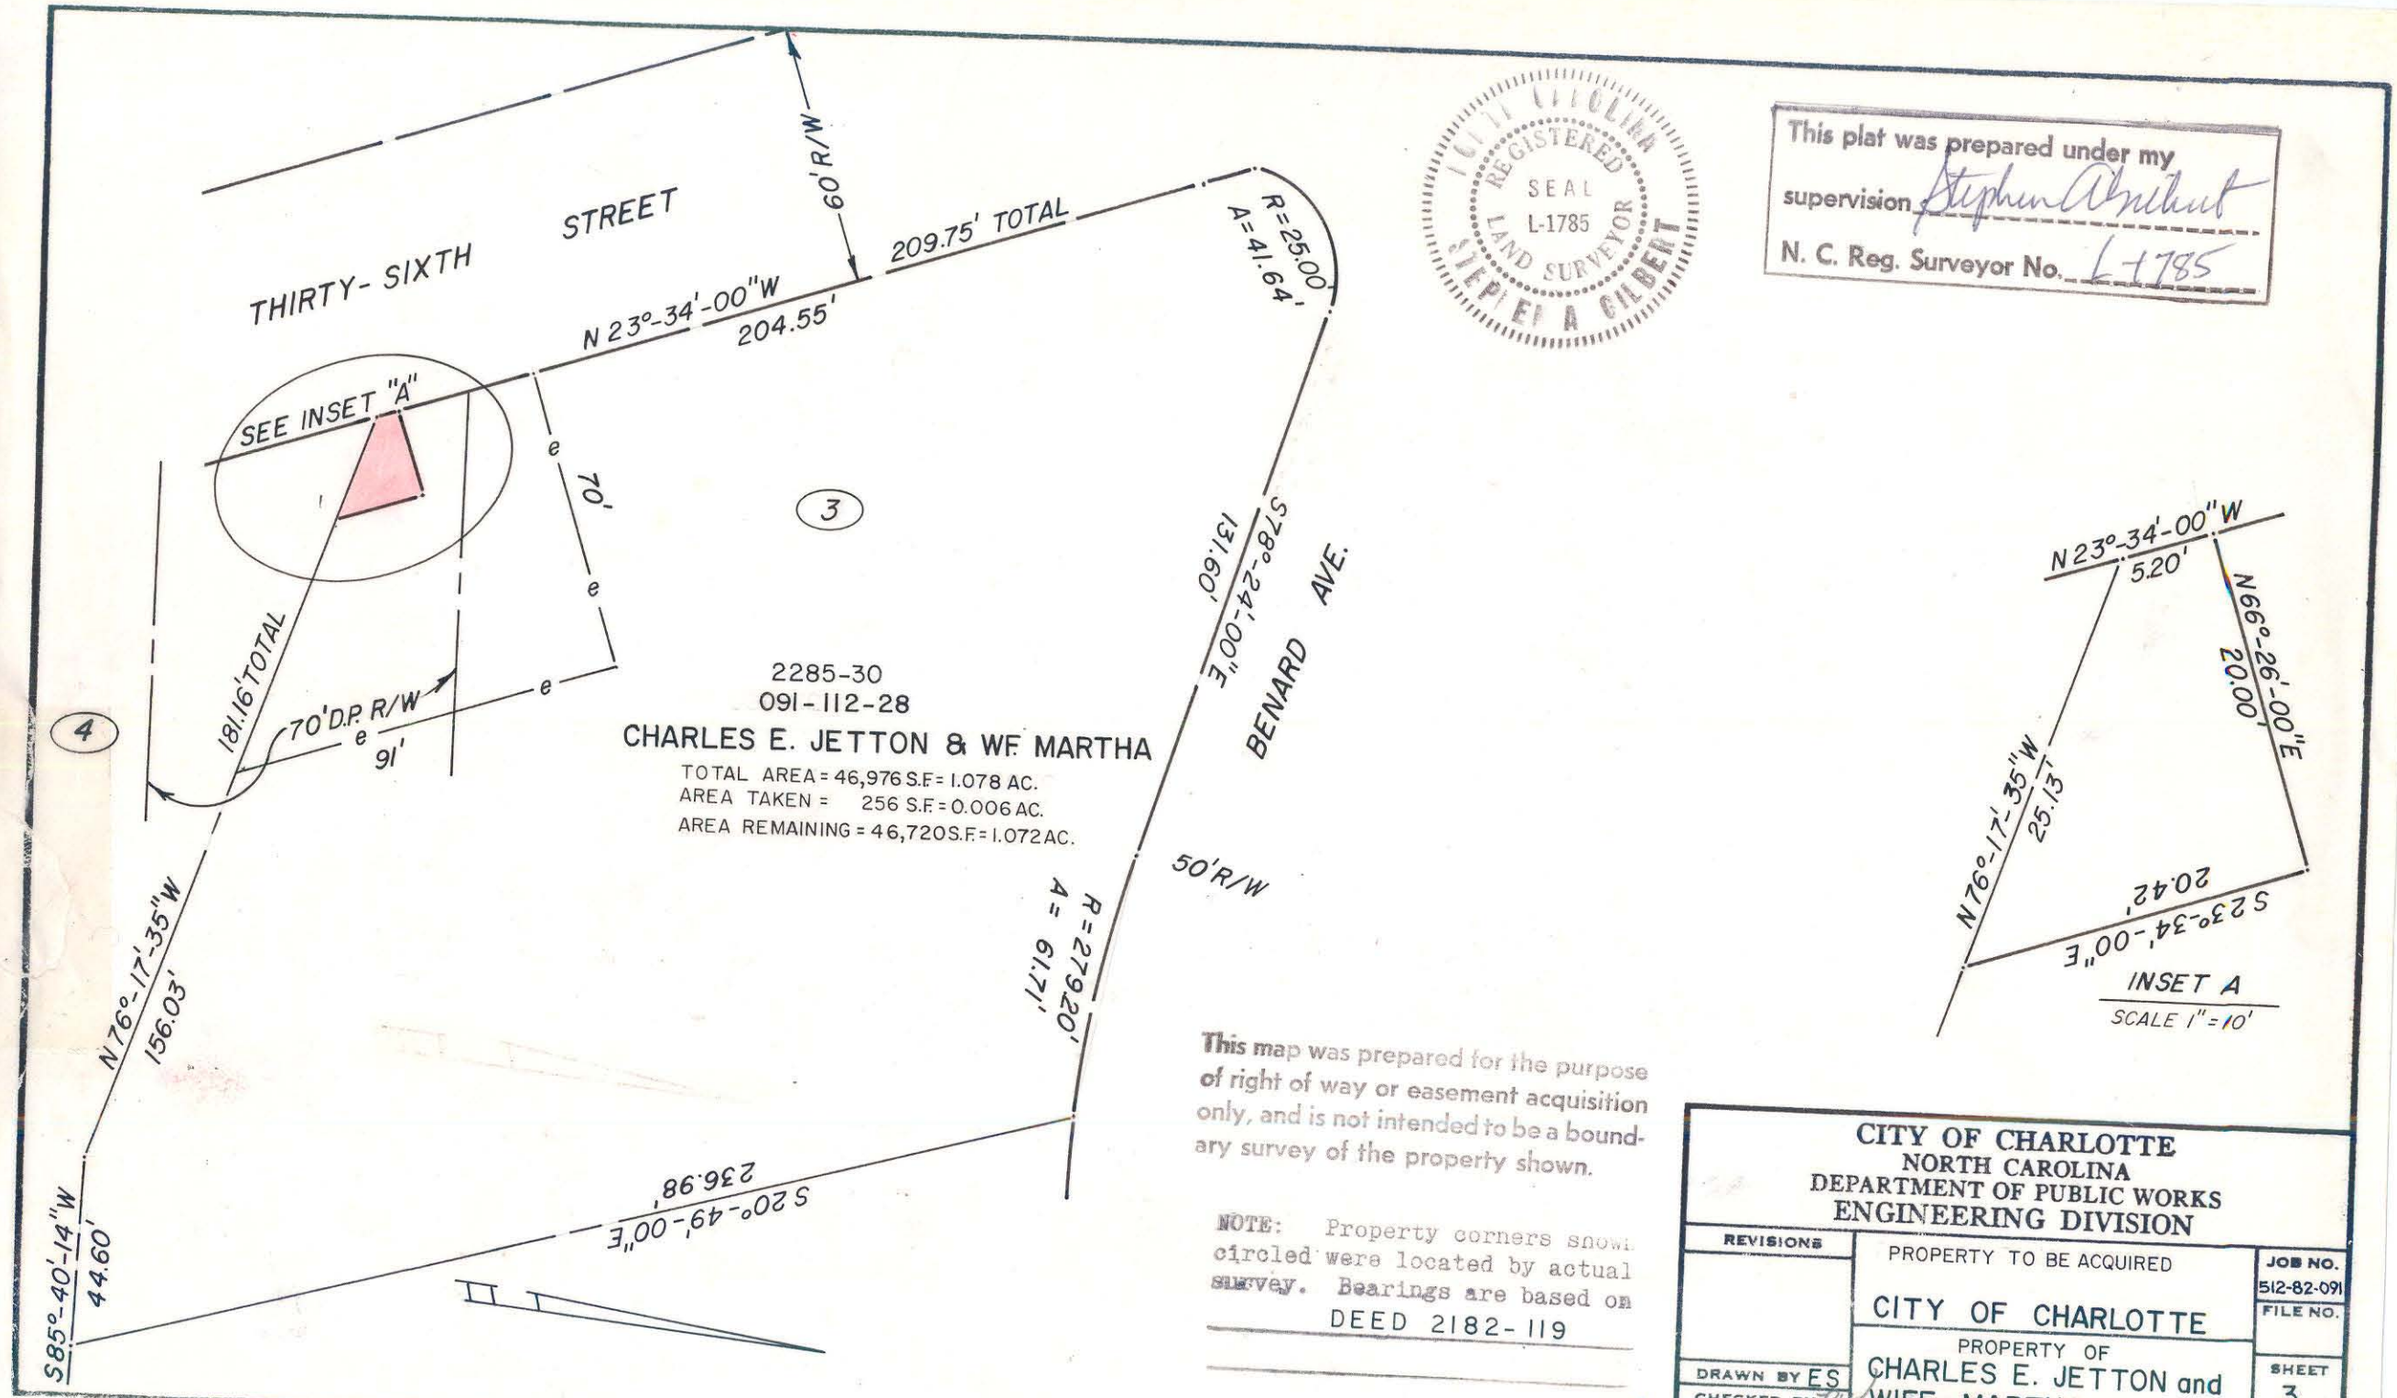

CITY CAROLINA REGISTERED SEAL L-1785 LAND SURVEYOR STEPHEN A GILBERT

This plat was prepared under my supervision Stephen A Gilbert

N. C. Reg. Surveyor No. L-1785

This map was prepared for the purpose of right of way or easement acquisition only, and is not intended to be a boundary survey of the property shown.

NOTE: Property corners shown circled were located by actual survey. Bearings are based on DEED 2182-119

CITY OF CHARLOTTE
NORTH CAROLINA
DEPARTMENT OF PUBLIC WORKS
ENGINEERING DIVISION

REVISIONS	PROPERTY TO BE ACQUIRED	JOB NO. 512-82-091
	CITY OF CHARLOTTE	FILE NO.
DRAWN BY ES	PROPERTY OF CHARLES E. JETTON and WIFE, MARTHA	SHEET 3
CHECKED BY		OF 4
CITY ENGINEER	DATE 5/28/82 SCALE 1"= 40'	

DUNCAN PARNELL INC. CHARLOTTE, N.C.