95-023-05

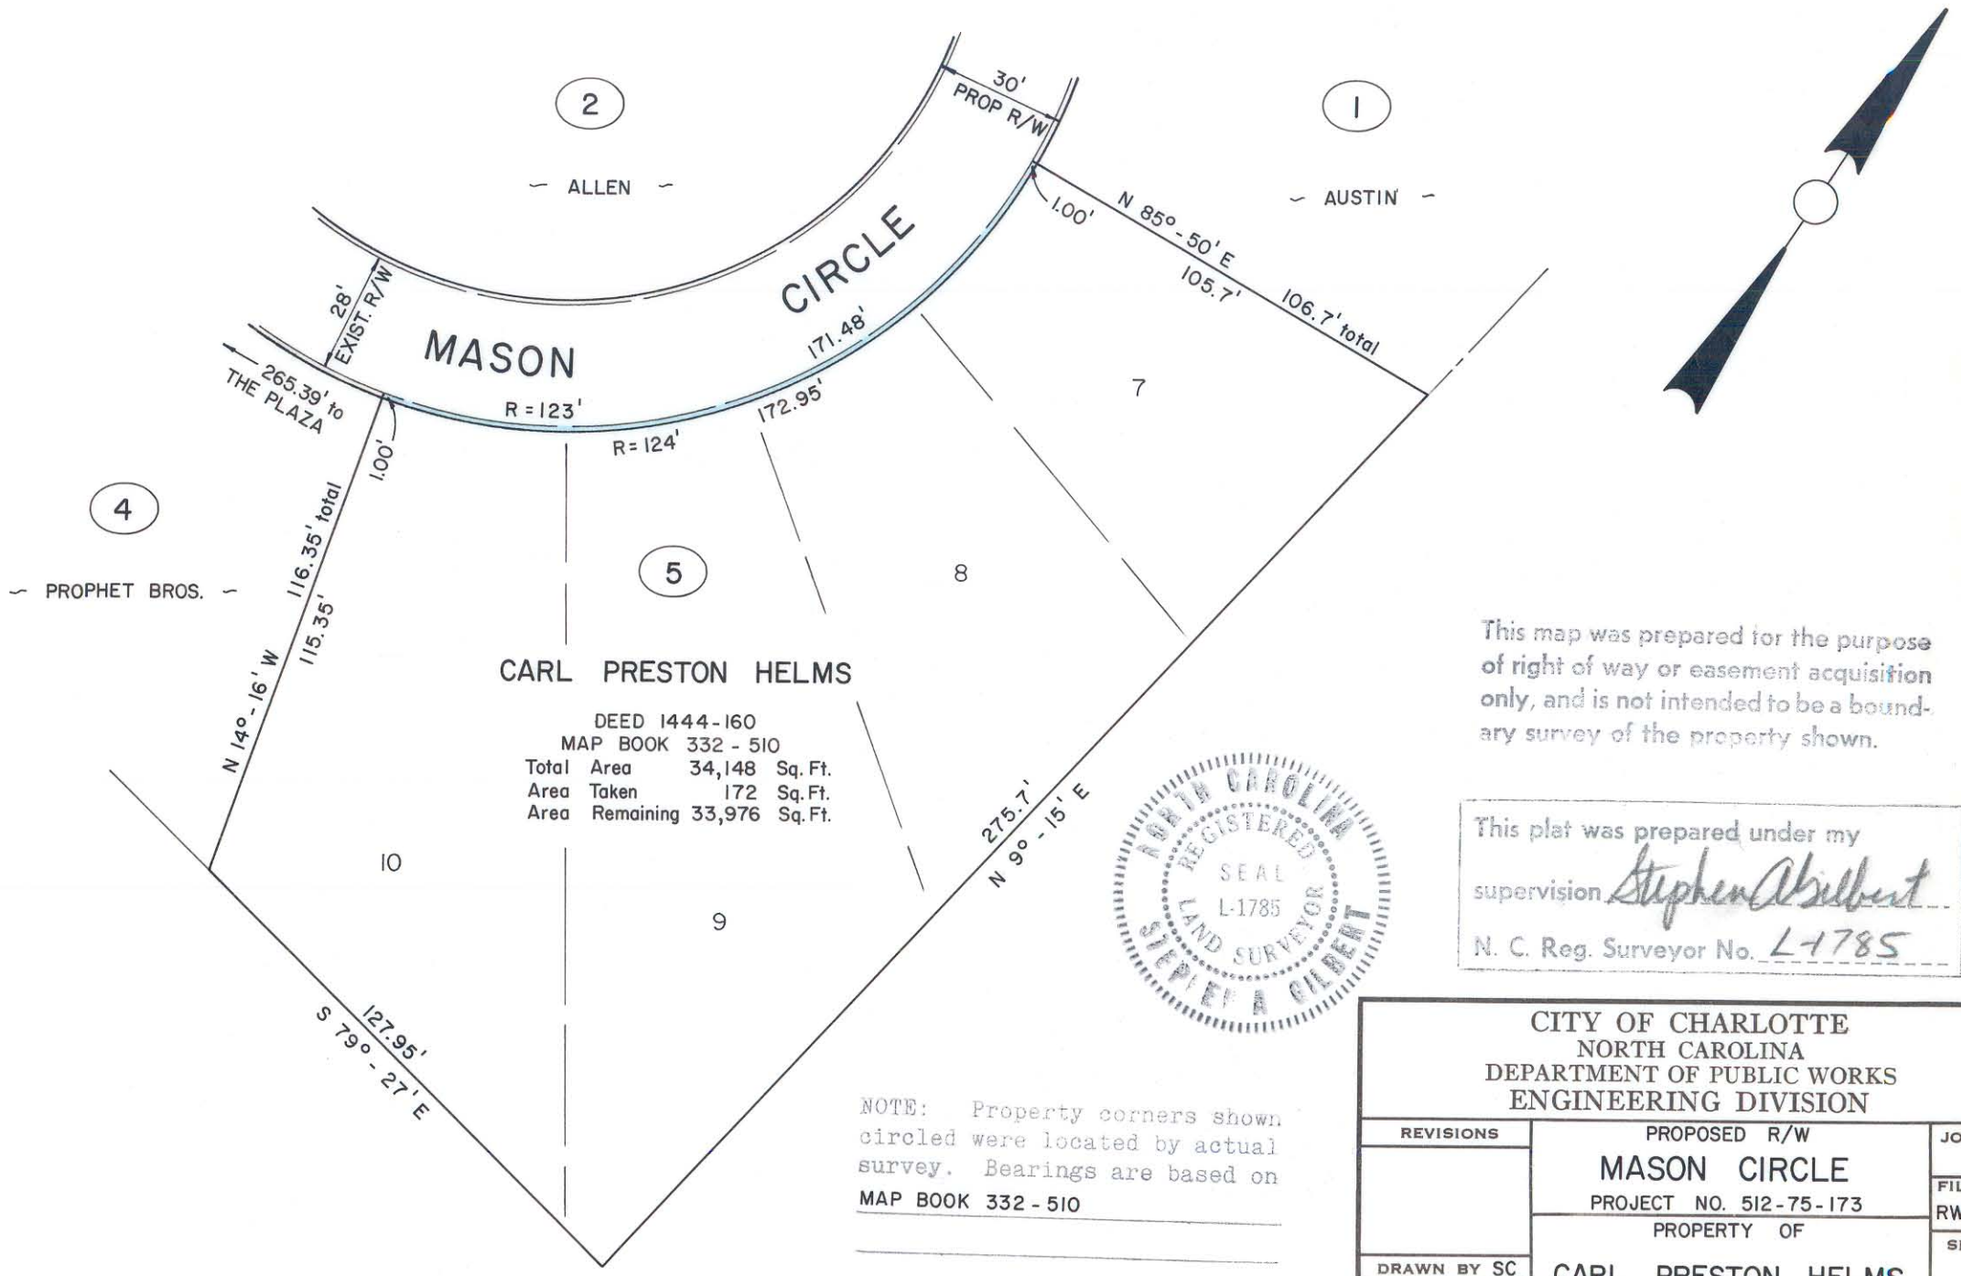

This map was prepared for the purpose of right of way or easement acquisition only, and is not intended to be a boundary survey of the property shown.

NORTH CAROLINA REGISTERED SEAL L-1785 LAND SURVEYOR STEPHEN A. GILBERT

This plat was prepared under my supervision Stephen A Gilbert
N. C. Reg. Surveyor No. L-1785

NOTE: Property corners shown circled were located by actual survey. Bearings are based on MAP BOOK 332 - 510

CITY OF CHARLOTTE
NORTH CAROLINA
DEPARTMENT OF PUBLIC WORKS
ENGINEERING DIVISION

REVISIONS	PROPOSED R/W MASON CIRCLE PROJECT NO. 512-75-173	JOB NO.
		FILE NO. RW-137
	PROPERTY OF CARL PRESTON HELMS	SHEET 5
DRAWN BY SC CHECKED BY CITY ENGINEER	DATE MAR. 18, 1977 SCALE 1" = 40'	OF 5

DUNCAN-PARNELL, INC., CHARLOTTE 376