This map was prepared for the purpose of fee simple right of way or easement acquisition only and it is not intended to be a boundary survey of the property shown.

The bearings and distances shown in parentheses are based on deed information.

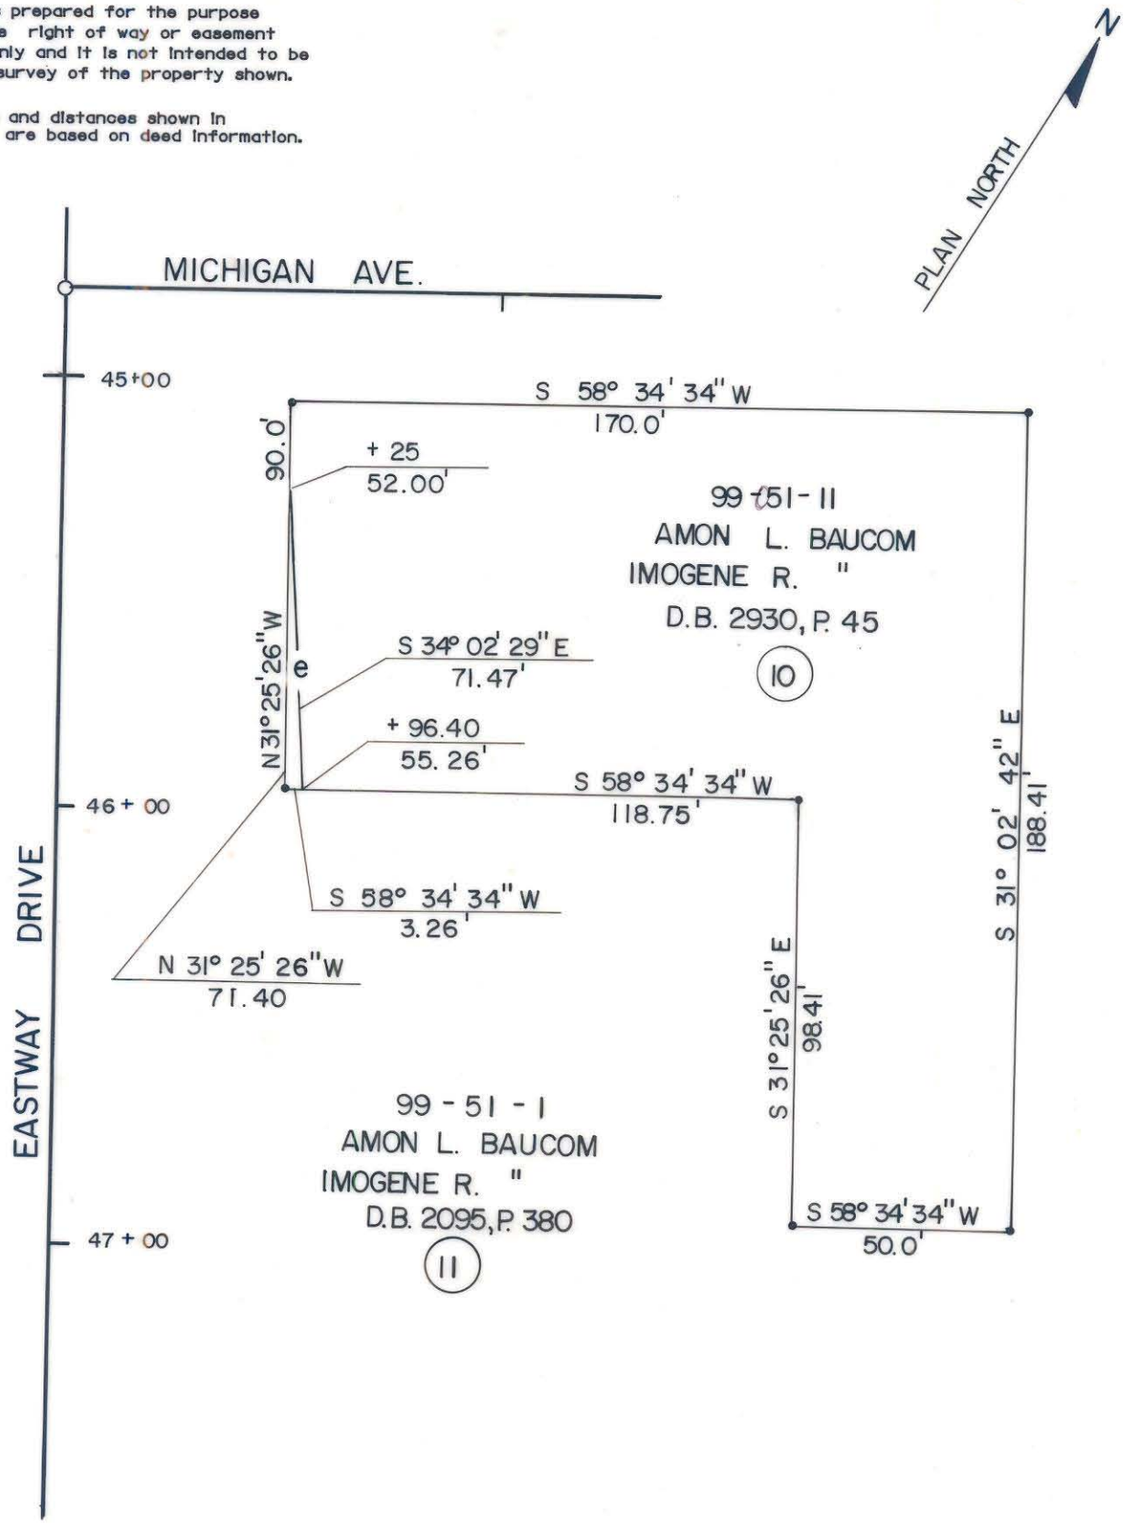

● Iron Pin By Deed

○ Iron Pin Found

TOTAL AREA	20,226	S.F = 0.4643 Ac
CONST. EASEMENT	117	S.F = 0.0027 Ac

NORTH CAROLINA REGISTERED SEAL L-1651 LAND SURVEYOR ROBERT A. FOY

This plat was prepared under my supervision. Robert A. Foy

N. C. Reg. Surveyor No. L-1651

FLORENCE & HUTCHESON, INC.
CONSULTING ENGINEERS

CHARLOTTE
ENGINEERING DEPARTMENT

REVISIONS	SHAMROCK DRIVE	JOB NO.
		FILE NO.
DRAWN BY SLA	PROPERTY OF	SHEET
CHECKED BY MSA	AMON L. BAUCOM	10
	IMOGENE R. BAUCOM	OF
SURVEY SUPVR.	DATE 4/90 SCALE 1" = 40'	

99-051-11