This map was prepared for the purpose of fee simple, right of way or easement acquisition only and it is not intended to be a boundary survey of the property shown.

The bearings and distances shown in parentheses are based on deed information.

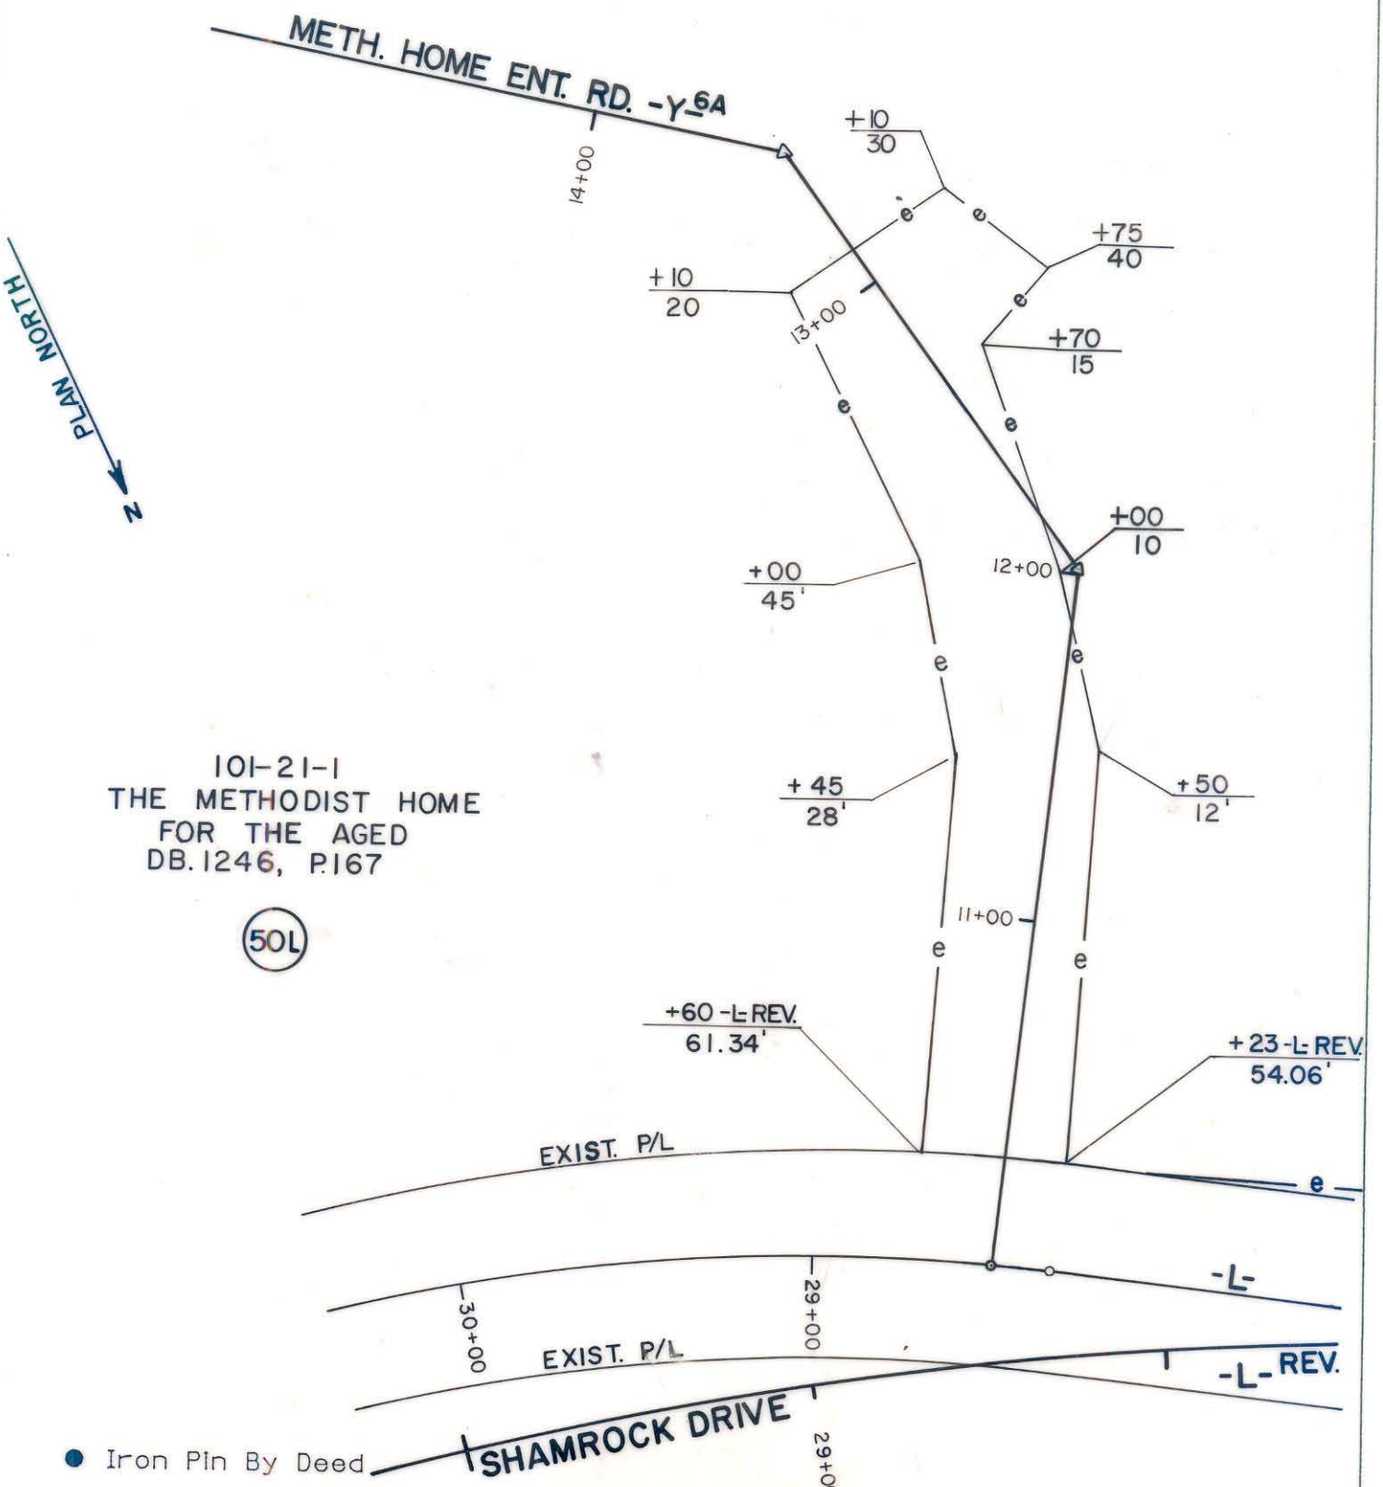

● Iron Pin By Deed

○ Iron Pin Found

NORTH CAROLINA REGISTERED SEAL L-1651 LAND SURVEYOR ROBERT A. FOY

ACQUISITION BY CITY
RECORDED IN DEED BOOK
6301 Pg 287
DATE 6/26/90

6290 Pg 677
6/14/90

(FOR ENTRANCE ROAD CONSTRUCTION EASM'T. ACQUISITION ONLY.)

FLORENCE & HUTCHESON, INC.
CONSULTING ENGINEERS

This plat was prepared under my supervision. Robert A. Foy

N. C. Reg. Surveyor No. L-1651

101-102-01

CHARLOTTE
ENGINEERING DEPARTMENT

REVISIONS 1/90 REV. EASM'T	SHAMROCK DRIVE	JOB NO.
		FILE NO.
DRAWN BY JHW CHECKED BY MSA	PROPERTY OF THE METHODIST HOME FOR THE AGED	SHEET 50L
SURVEY SUPVR.	DATE 4/89 SCALE 1" = 50'	OF 141

DB 6297 PG 710