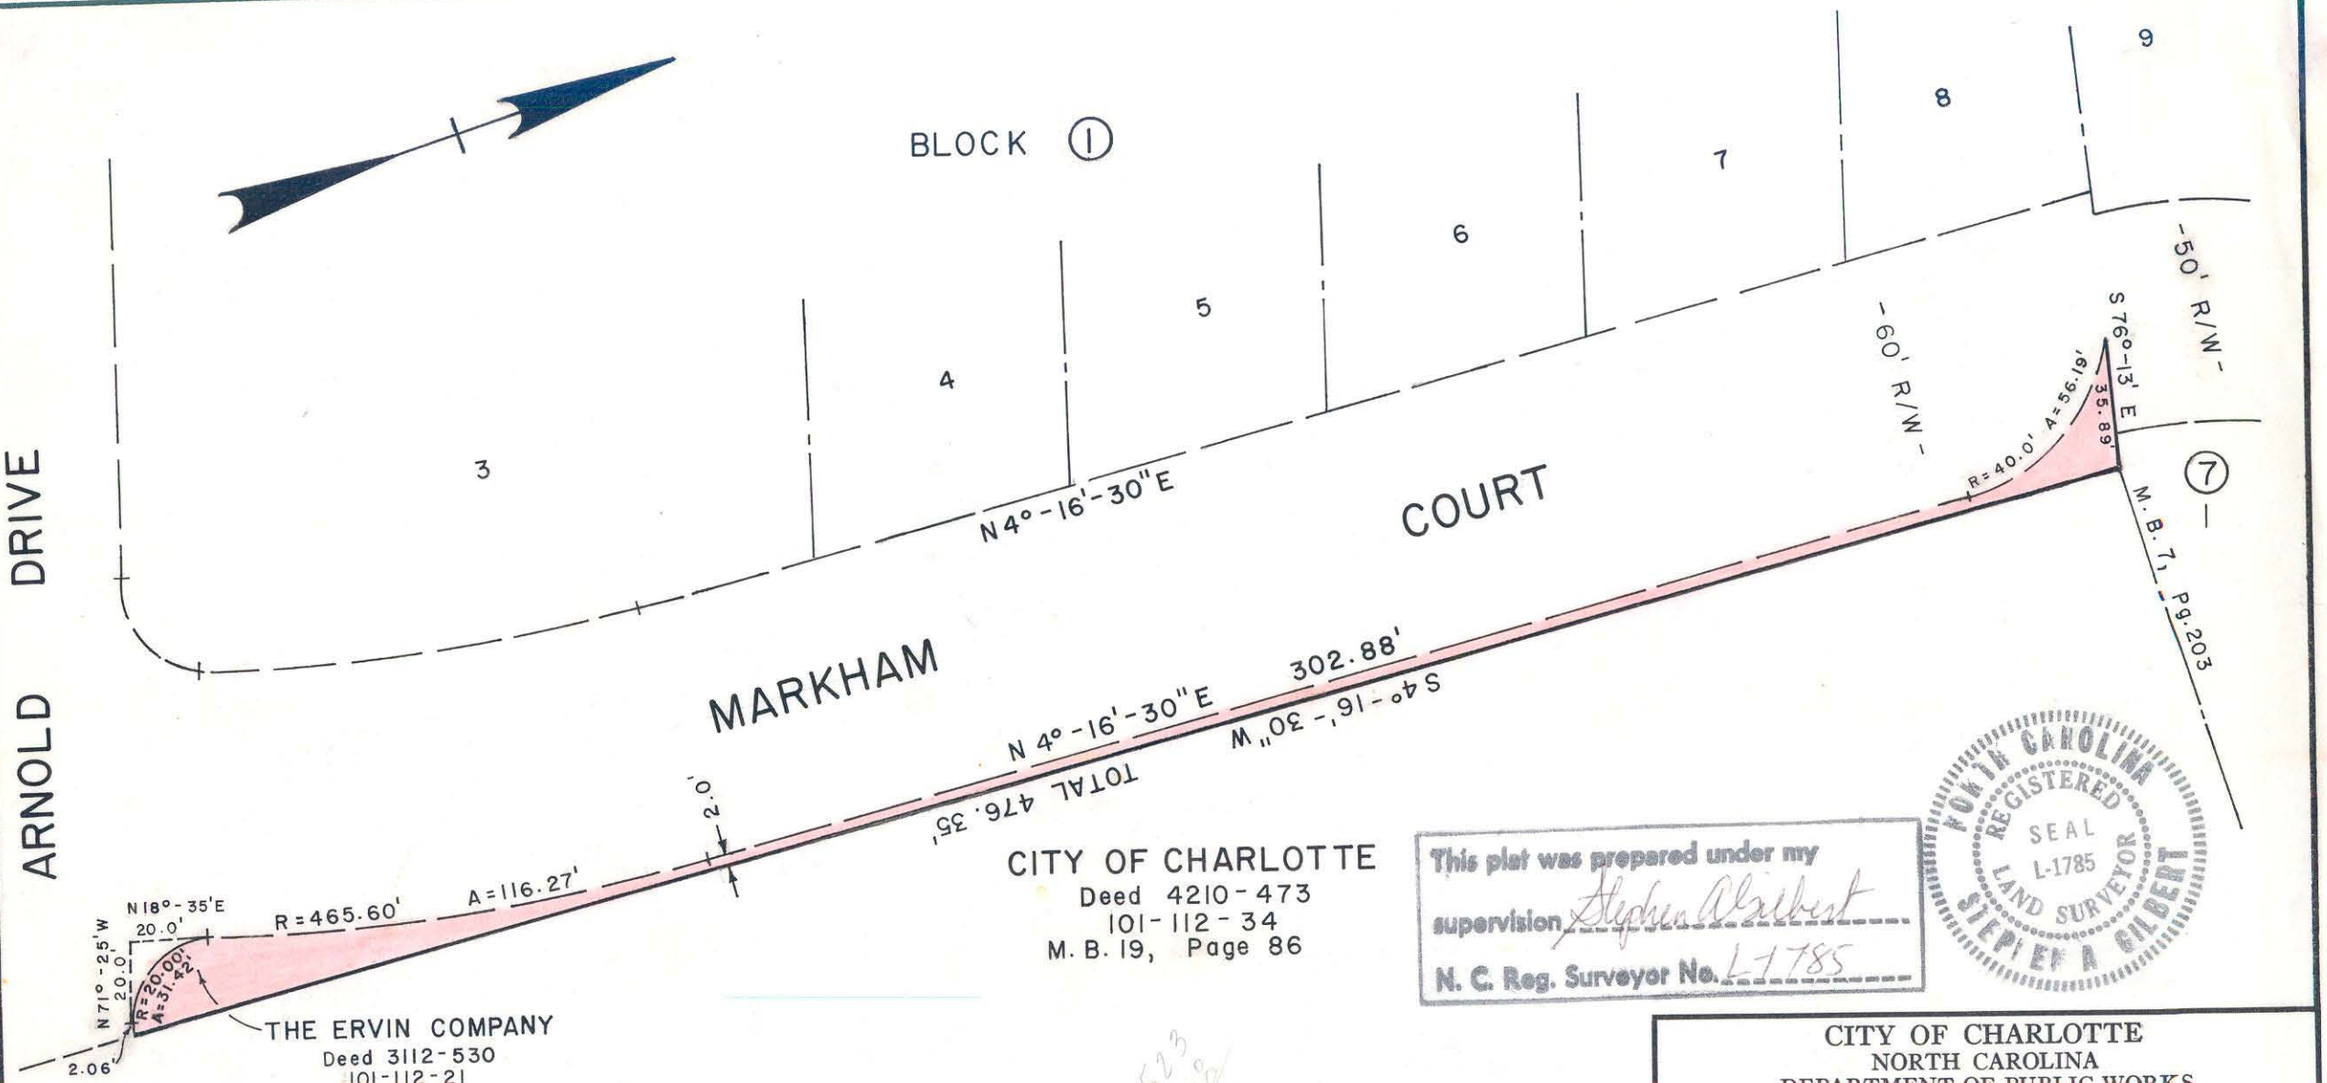

This plat was prepared under my supervision Stephen A Gilbert

N. C. Reg. Surveyor No. L-1785

NORTH CAROLINA REGISTERED SEAL L-1785 LAND SURVEYOR STEPHEN A GILBERT

NOTE: Property corners shown circled were located by actual survey. Bearings are based on Map Book 1580, Page 453.

CITY OF CHARLOTTE
NORTH CAROLINA
DEPARTMENT OF PUBLIC WORKS
ENGINEERING DIVISION

REVISIONS	PROPERTY TO BE ACQUIRED BY CITY OF CHARLOTTE	JOB NO. 516-79-234
		FILE NO.
	PROPERTY OF THE ERVIN COMPANY	SHEET 1 OF 1
DRAWN BY B.C.		
CHECKED BY RW		
CITY ENGINEER	DATE NOV. 28, 1980 SCALE 1" = 40'	

101-112-34

DUNCAN-PARNELL, INC., CHARLOTTE 279