NOTE: Property corners shown circled were located by actual survey. Bearings are based on PLAT OF TEMPLE HEIGHTS, MB 6 39

This plat was prepared under my supervision RKF
N.C. Reg. Engineer No 4343

Approved by _____
R/W Agent

TOTAL AREA 11,298.837 SQ. FT. OR 0.259 AC.
AREA TAKEN 422.643 SQ. FT
AREA REMAINING 10876.194 SQ. FT OR 0.249 AC.

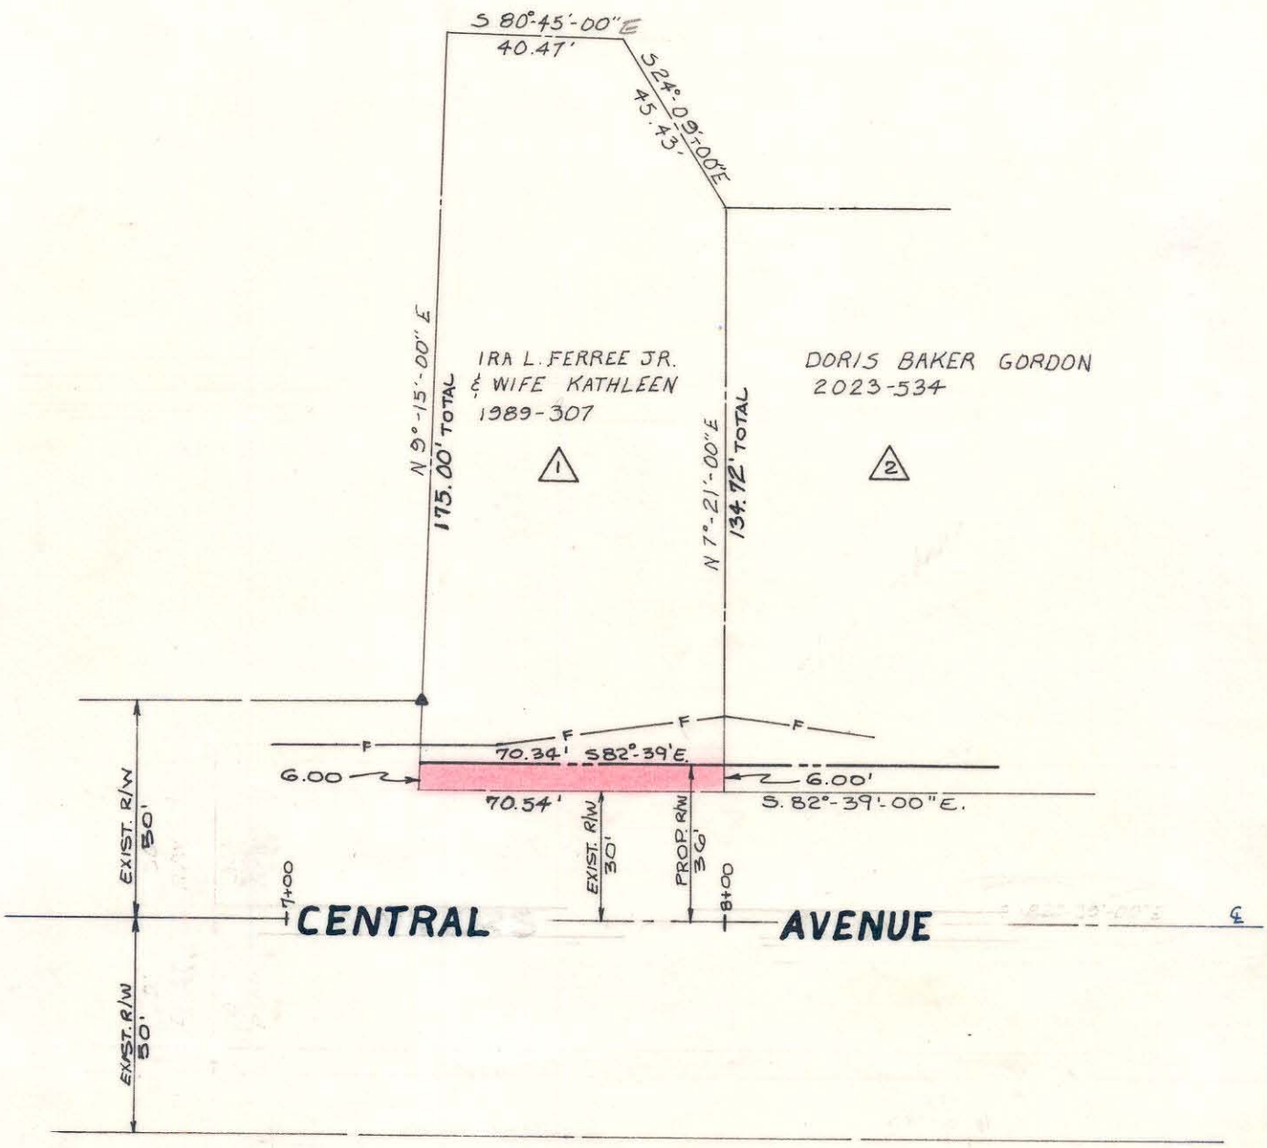

CITY OF CHARLOTTE NORTH CAROLINA ENGINEERING DEPARTMENT		
REVISIONS 1. 7/71 - TOTAL NO. OF SHEETS.	CENTRAL AVENUE WIDENING	JOB NO. 513-70-13 FILE NO.
DRAWN BY LBT CHECKED BY RKF CITY ENGINEER	PROPERTY OF IRA L. FERREE, JR. WIFE KATHLEEN DATE APRIL 1971 SCALE 1" = 40'	SHEET 1 OF 7

TGEN 196H 11209

101-162-10