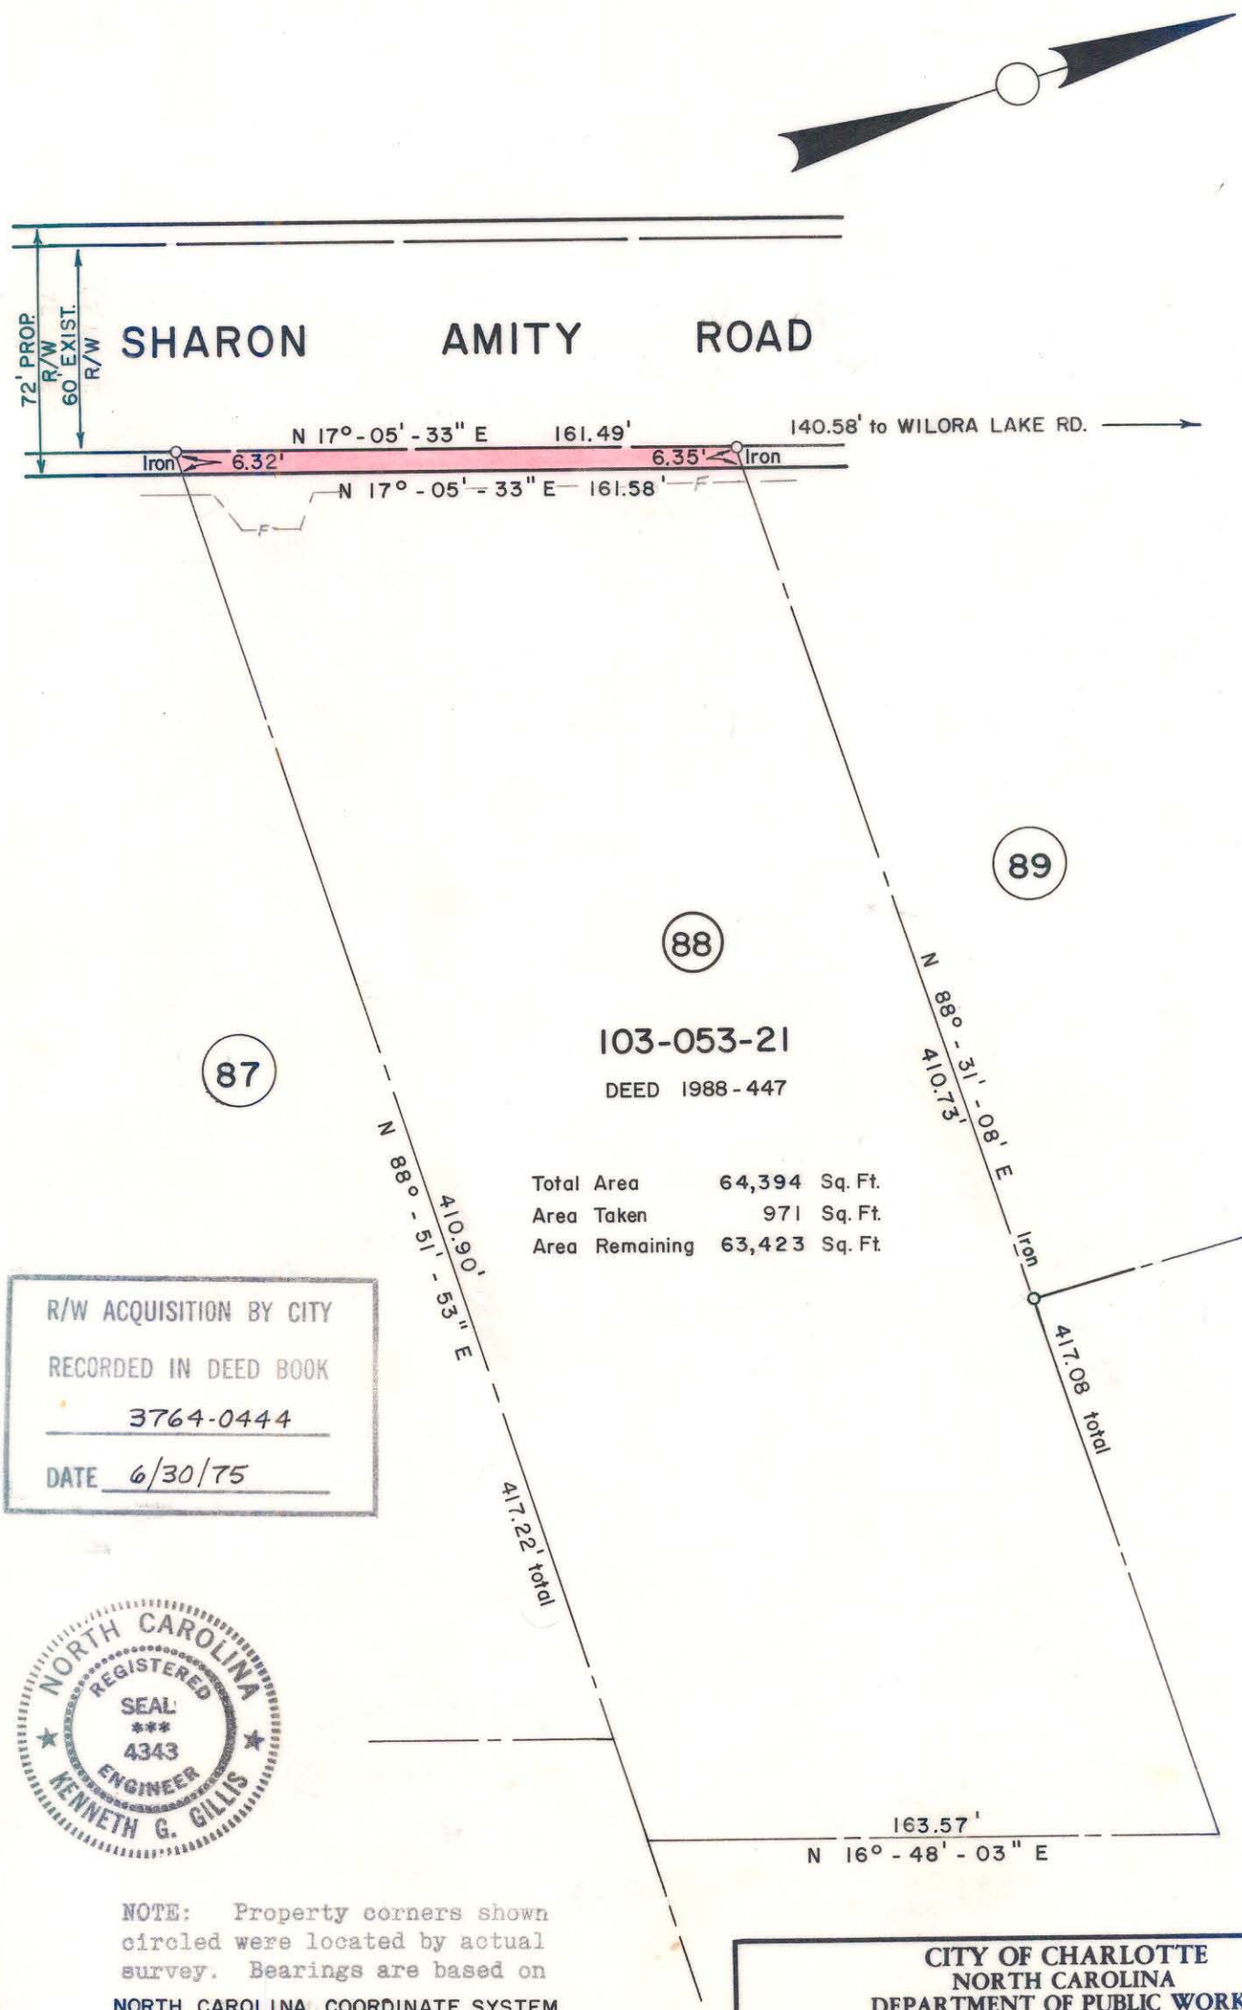

R/W ACQUISITION BY CITY
RECORDED IN DEED BOOK
3764-0444
DATE 6/30/75

NORTH CAROLINA REGISTERED SEAL *** 4343 ENGINEER KENNETH G. GILLIS

NOTE: Property corners shown circled were located by actual survey. Bearings are based on NORTH CAROLINA COORDINATE SYSTEM

This plat was prepared under my supervision K G Gillis
N.C. Reg. Engineer No 4343

CITY OF CHARLOTTE
NORTH CAROLINA
DEPARTMENT OF PUBLIC WORKS
ENGINEERING DIVISION

REVISIONS	PROPOSED R/W SHARON AMITY ROAD PROJECT NO. 513-72-212	JOB NO.
		FILE NO. RW-70
	PARCEL NO. 88	SHEET 88
DRAWN BY SBC		
CHECKED BY JSS		OF 164
CITY ENGINEER	DATE JUNE 21, 1974 SCALE 1"=50'	

103-53-21